PROJECT DESCRIPTION - FIGURE 7

Ivanpah Solar Electric Generating System - Ivanpah 1 Power Block

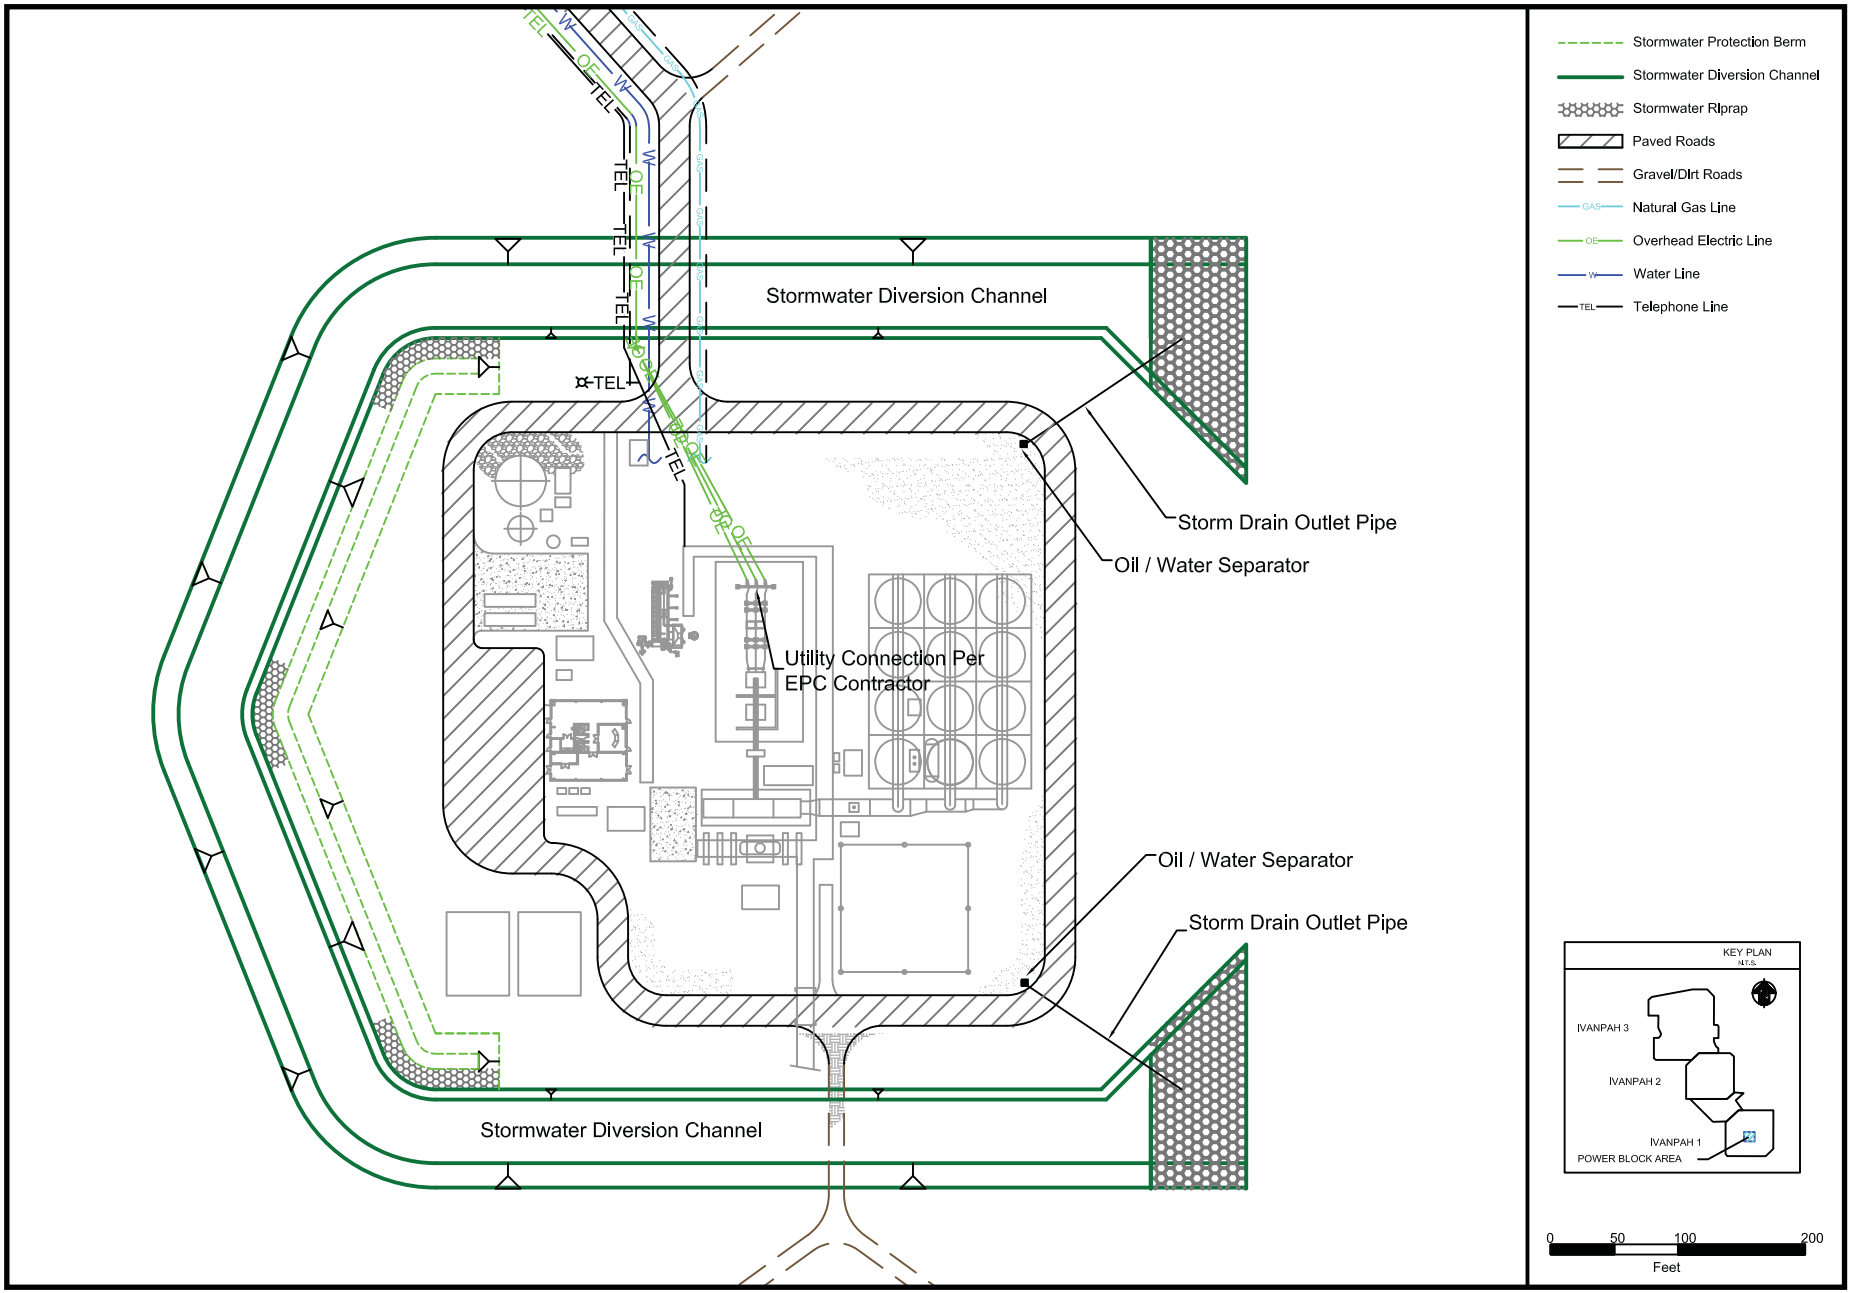

SOURCE: Attachment DR130-2B Figure 7