NOTES
1. SCE FEED FOR CONDTRUCTION POWER AND MISCELLANEOUS BUILDING LOADS.
2. EQUIPMENT SUPPLIED BY STG MANUFACTURER.

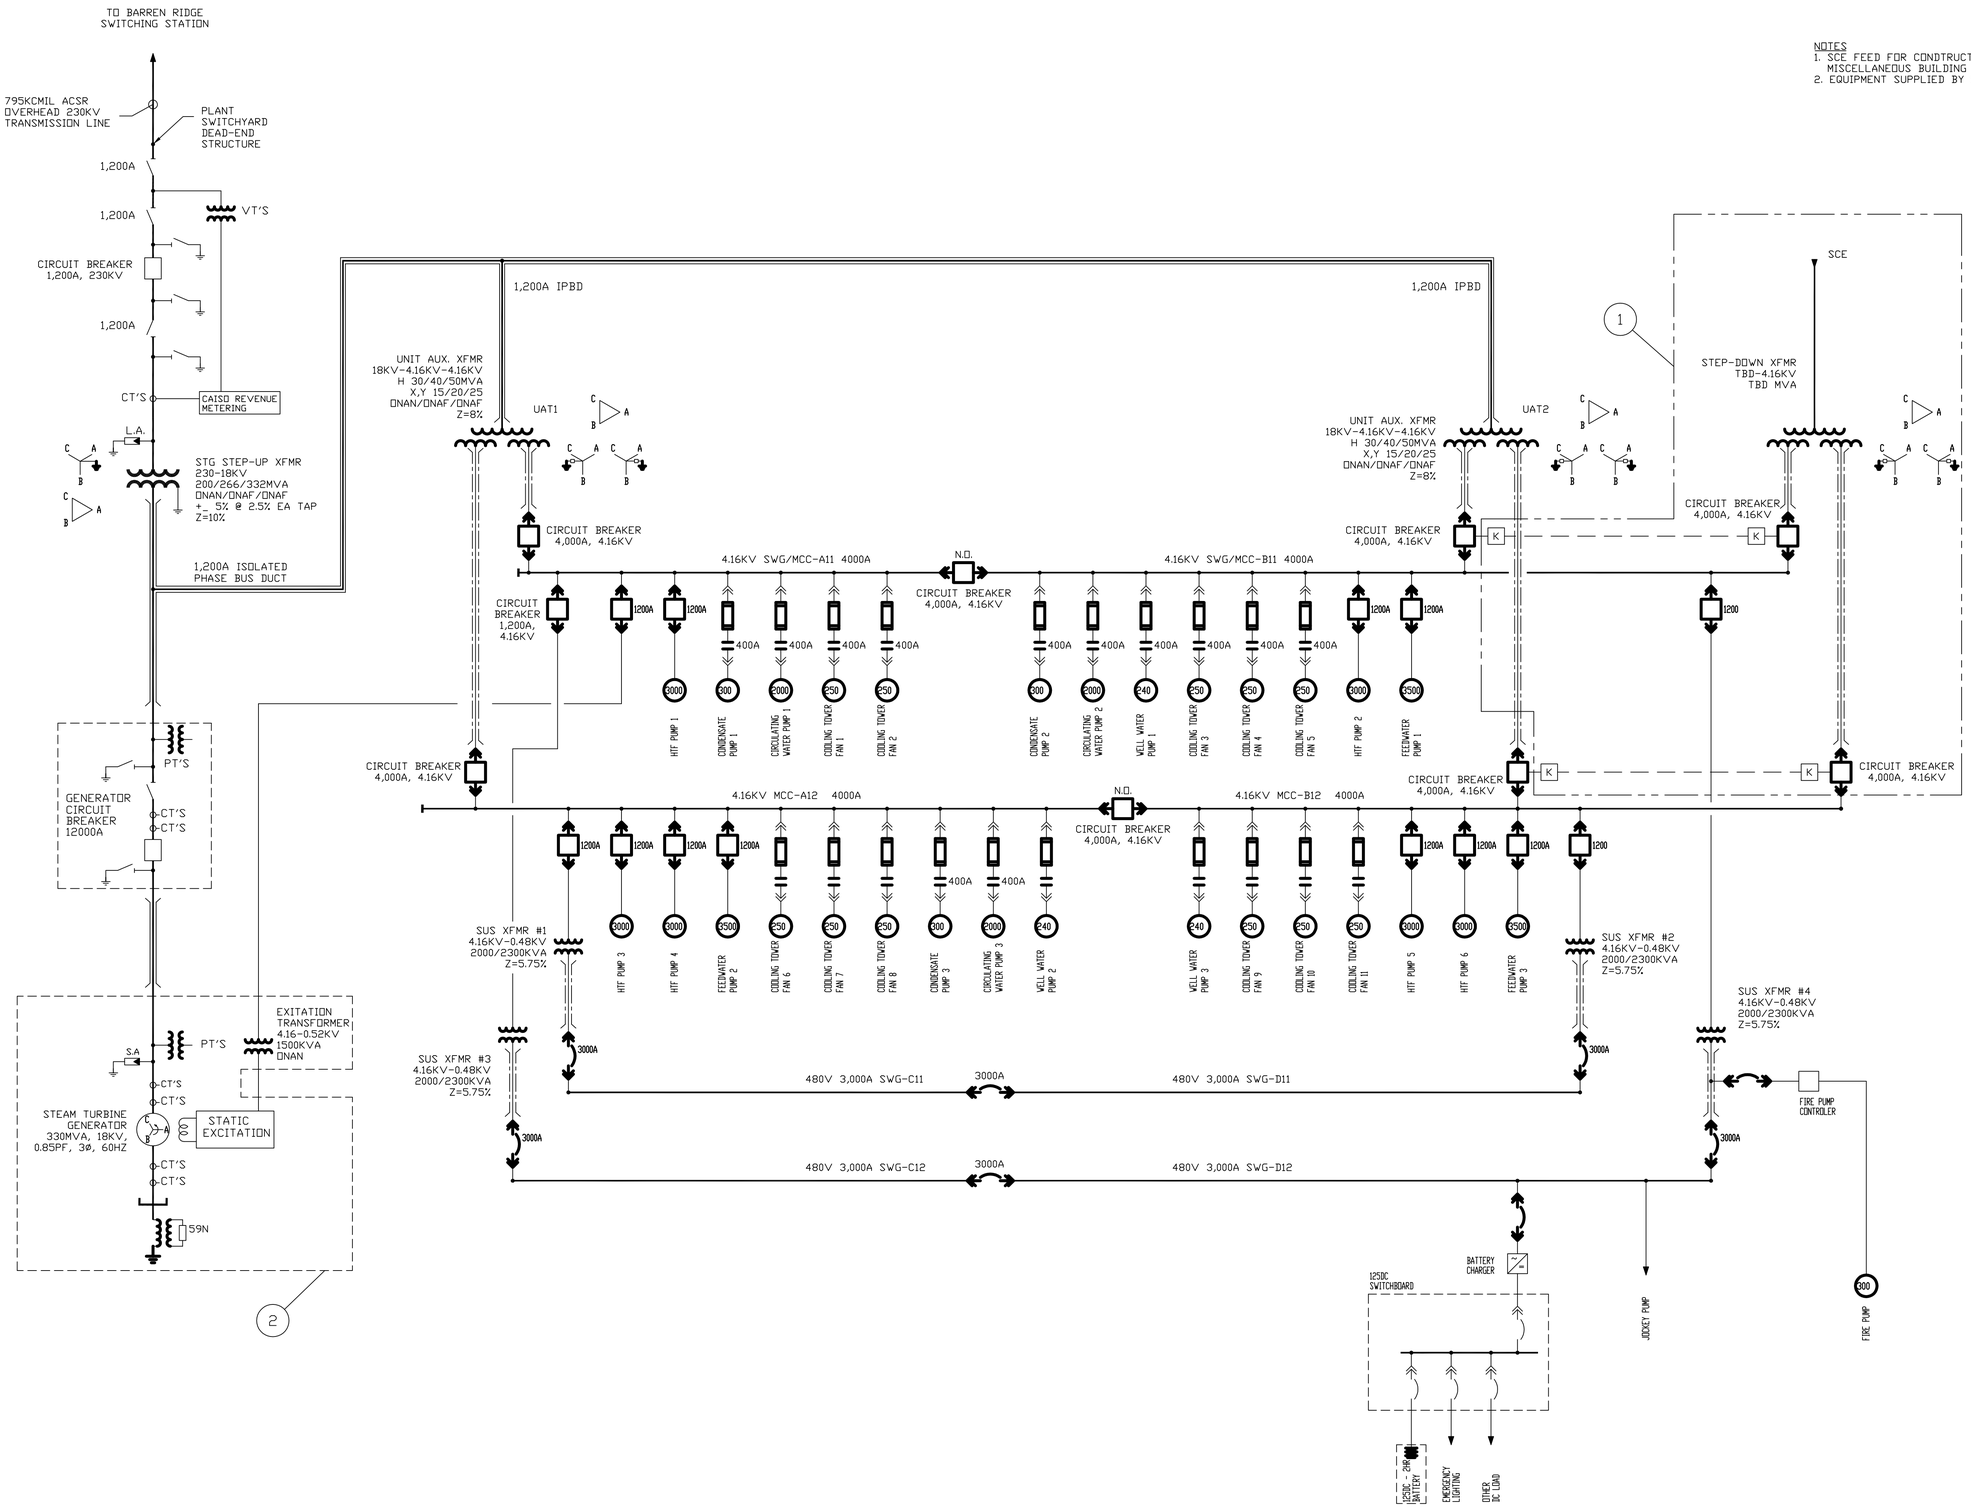

REV	DATE	DESCRIPTION	DRAWN	CHECKED	LEAD DESIGNER	ENGINEER/TECH SPEC	PROJ ENGR MANAGER	PROJECT MANAGER
E	06 14 09	FOR AFC-REMOVED OPTION 2	JH	SR		SR	SR	
D	02 26 08	FOR AFC	SR	GB		SR	SR	GB
C	02 14 08	FOR REVIEW	SR	GB		JS	SR	GB
B	12 10 07	FOR REVIEW	EDD		JPZ	JS		GB
A	11 20 07	FOR REVIEW						JS

PRELIMINARY STATUS — DATE — REPRESENTS GENERAL DESIGN CONCEPTS BASED ON ASSUMPTIONS. REVIEWED NOT CHECKED.
L.DE

APPROVED STATUS — DATE — REPRESENTS REVIEWED AND APPROVED DESIGN. ANY PORTION MARKED "HELD" RETAINS PRELIMINARY STATUS.
L.DE

ORIGINATING PERSONNEL
DRAWN BY: EDD
CHECKED BY:
LEAD DESIGNER: JPZ
ENGINEER/TECH SPECIALIST: JOE STANLEY
PROJECT ENGINEERING MANAGER: GEOFF BAXTER
PROJECT MANAGER:

PROFESSIONAL ENGINEER'S SEAL

Zero Harm — Leadership, No Incidents, Safe Behavior

ORIGINALLY PREPARED UNDER THE RESPONSIBLE SUPERVISION OF
PE: ___ STATE: ___
LIC. NO.: ___ DATE: ___

WorleyParsons resources & energy

CLIENT/PROJECT TITLE
BEACON SOLAR, LLC
BEACON SOLAR ENERGY PROJECT

CONCEPTUAL
KEY ONE LINE DIAGRAM

SCALE
DRAWING SIZE: ARCH D (36" x 24")
WORLEYPARSONS DWG. NO.: FPLS-0-SK-623-206-001
REV: E

FPLS-0-SK-623-206-001 REVE.dwg
12-Jun-2009 - 10:55