APPENDIX C

PRELIMINARY ONE-LINE DIAGRAM

AND

PRELIMINARY SWITCHYARD LAYOUT

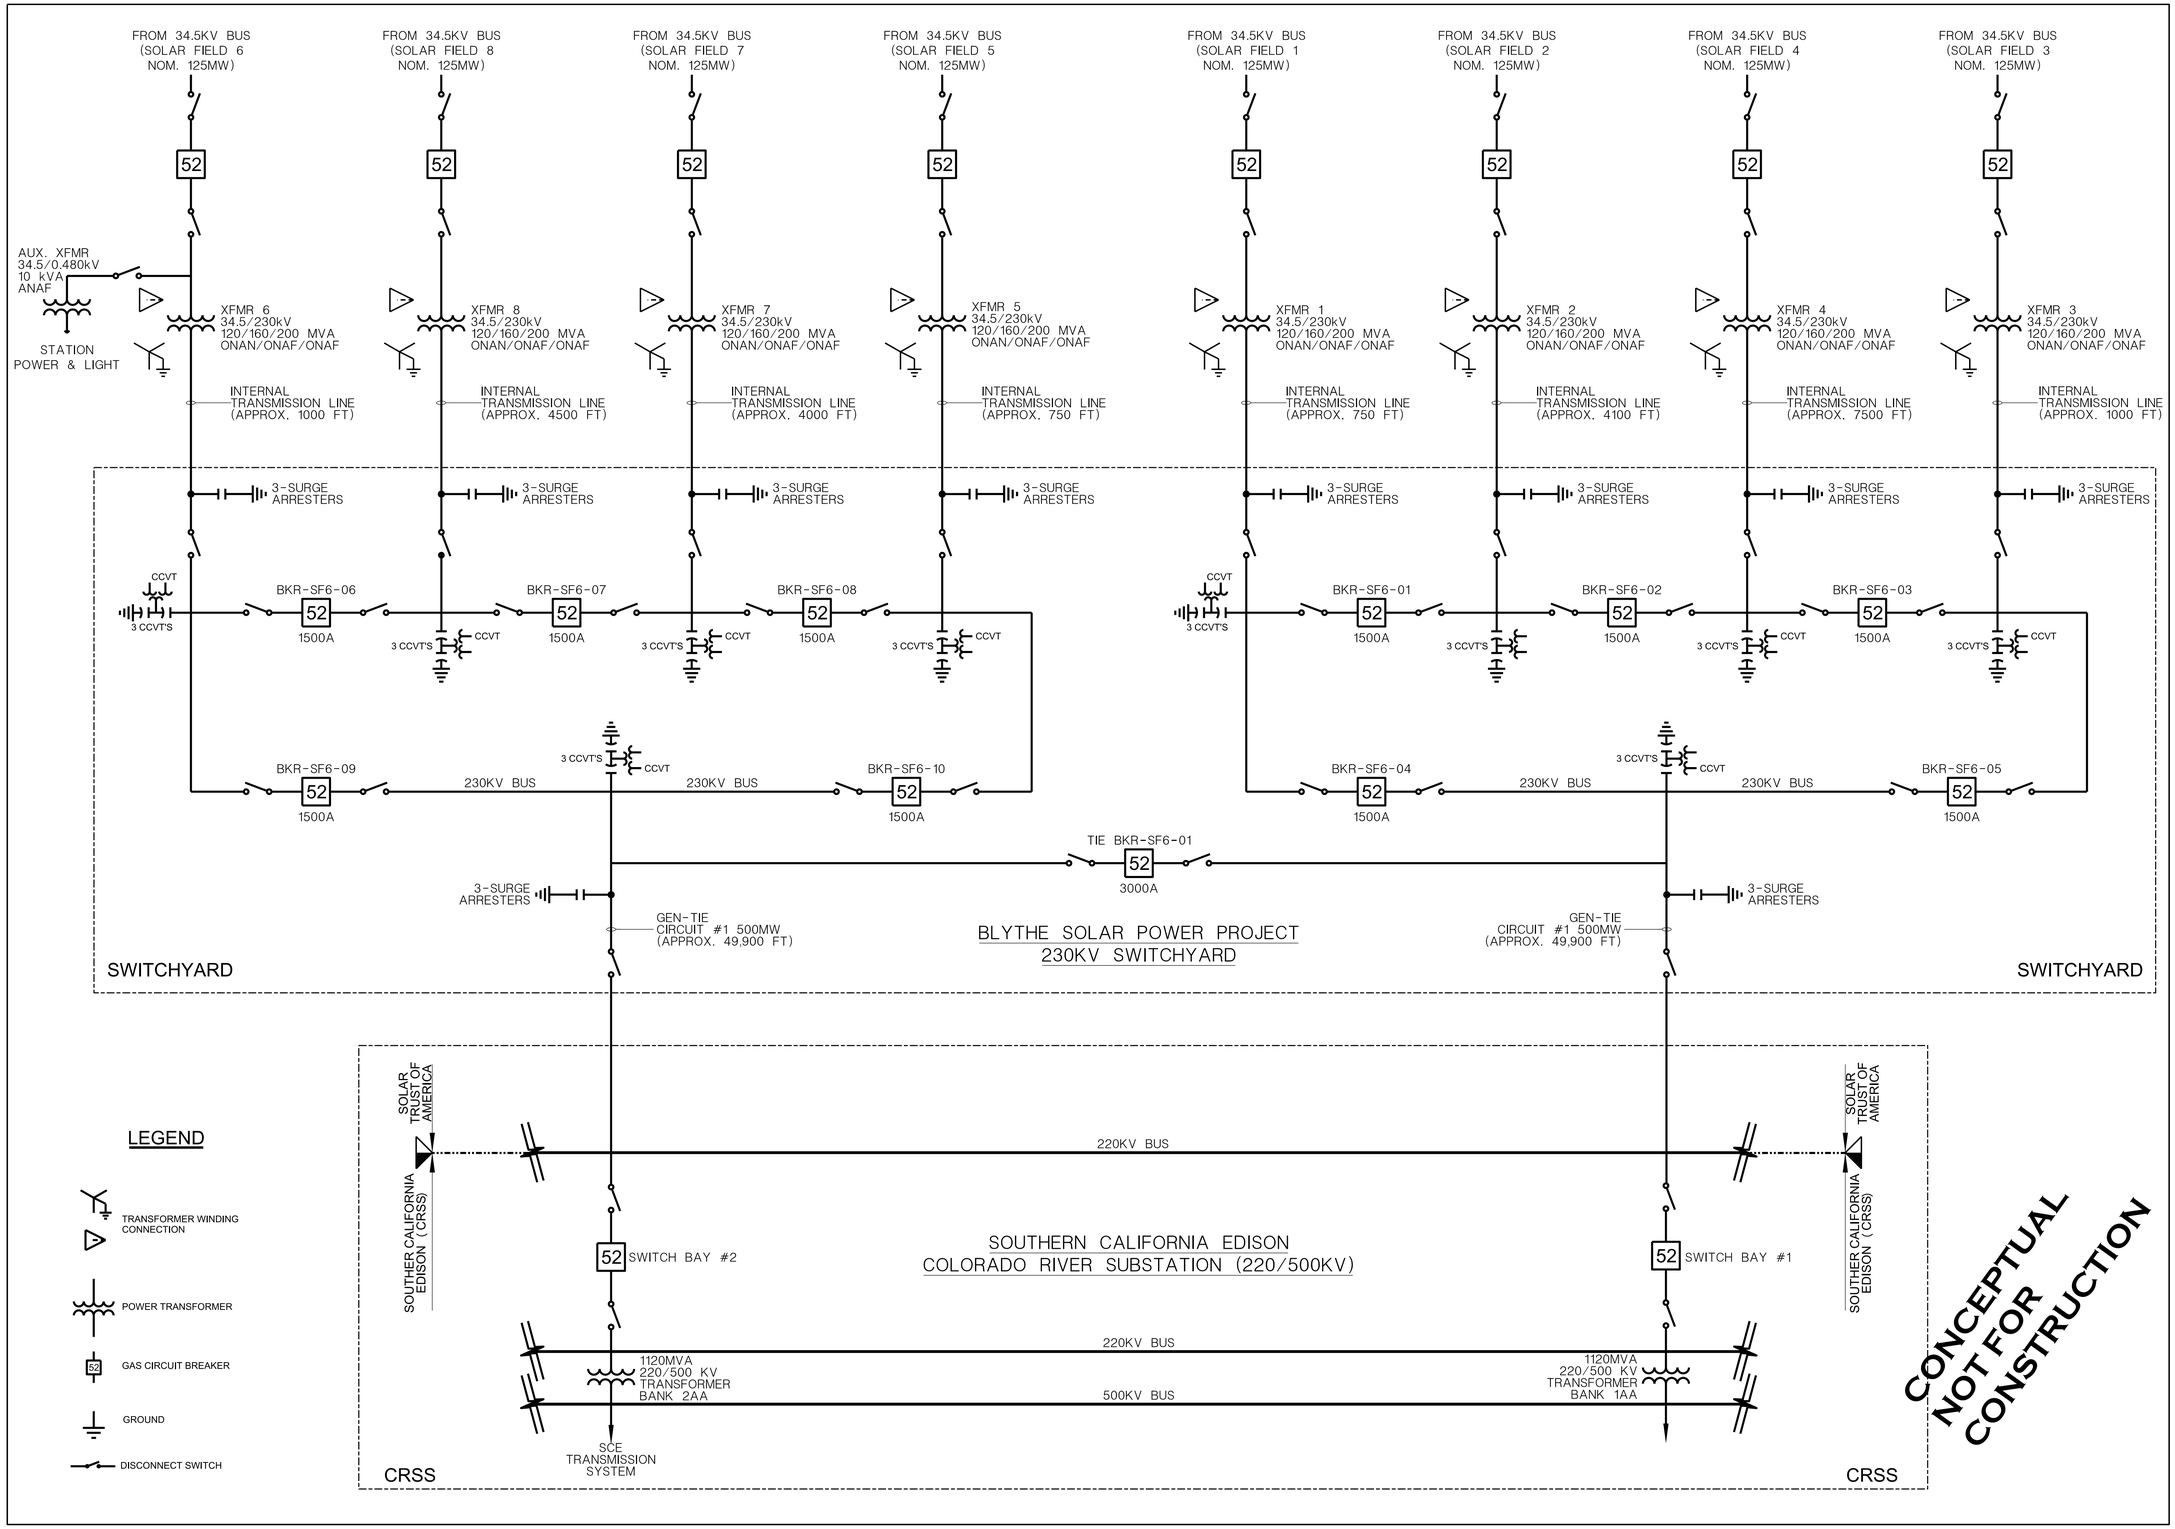

SOLAR TRUST OF AMERICA

SOLAR TRUST OF AMERICA
1111 Broadway, 5th Floor
Oakland, CA 94607
TEL: 510 563-6501

LICENSE STAMP:

SCALE: 1/2"= 1'-0" (UNLESS NOTED)

DRAWN BY RKK
CHECKED BY DGG
APPROVED BY

DATE:	DESCRIPTION:
9/9/2011	CONCEPTUAL REVIEW

PROJECT:

BLYTHE SOLAR POWER PROJECT

1000 MW SOLAR PHOTO-VOLTAIC

CLIENT
BSPP

SHEET TITLE:

CONCEPTUAL HIGH VOLTAGE SINGLE LINE DIAGRAM

SHEET NO.:

E1

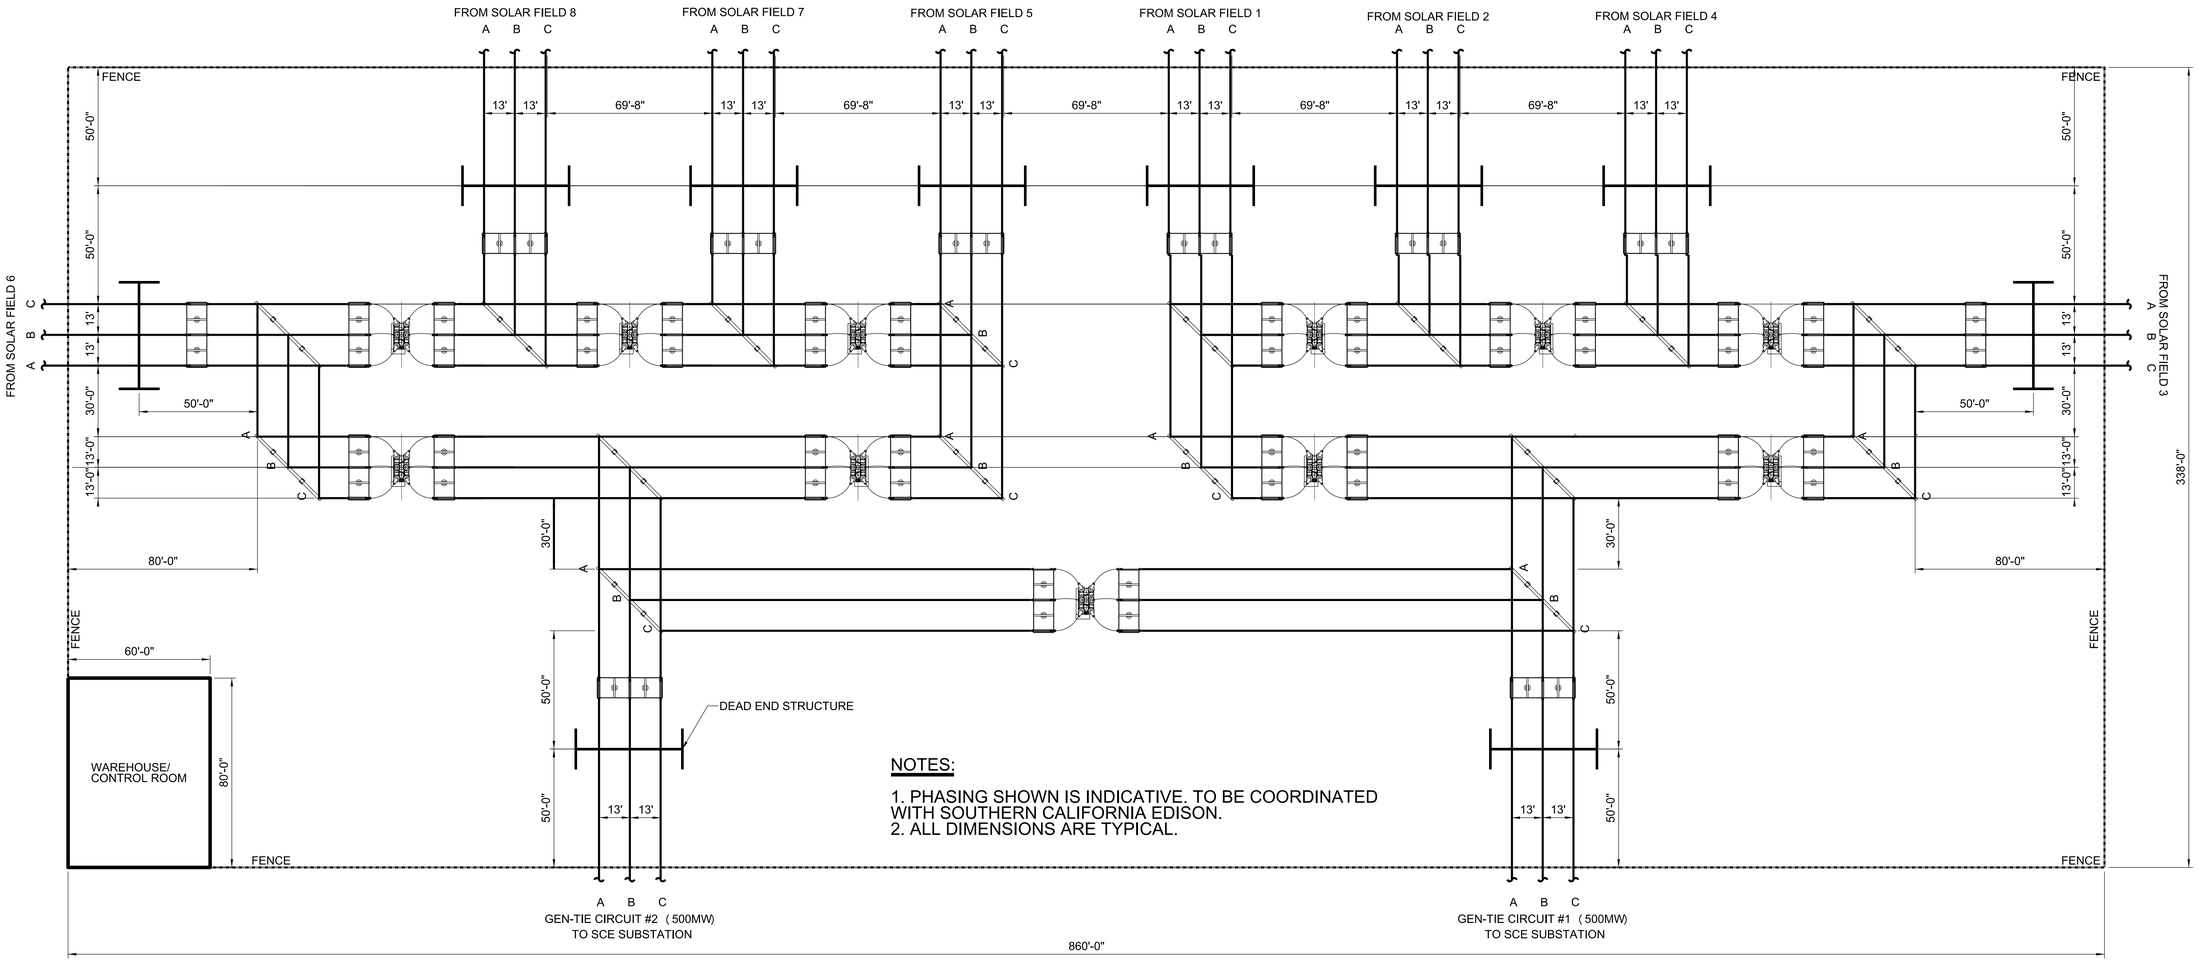

NOTES:

1. PHASING SHOWN IS INDICATIVE. TO BE COORDINATED WITH SOUTHERN CALIFORNIA EDISON.
2. ALL DIMENSIONS ARE TYPICAL.

PLAN

CONCEPTUAL
NOT FOR
CONSTRUCTION

SOLAR TRUST
OF AMERICA
1111 Broadway, 5th Floor
Oakland, CA 94607
TEL: 510 563-6501

LICENSE STAMP:

SCALE: 1/32"= 1'-0"
(UNLESS NOTED)

DRAWN BY RKK
CHECKED BY DGG
APPROVED BY

DATE:	DESCRIPTION:
9/9/2011	CONCEPTUAL REVIEW

PROJECT:

BLYTHE
SOLAR
POWER
PROJECT

1000 MW
SOLAR
PHOTO-
VOLTAIC

CLIENT
BSPP

SHEET TITLE:

CONCEPTUAL
230KV
SWICHYARD
PLAN

SHEET NO.:

E3