Blythe Solar Power Project

Conceptual Project Layout

Transmission Corridor Alternative 2

FIGURE NO. 2-1B

Private Property
Solar Unit
Photovoltaic Arrays
Switchyard
GSU
Warehouse Control Facility
Transmission Corridor Alternative 2
Generation Tie
Access Road
Current Blythe ROW

0 500 1,000 1,500 2,000 2,500 Feet

0 0.5 1 Miles
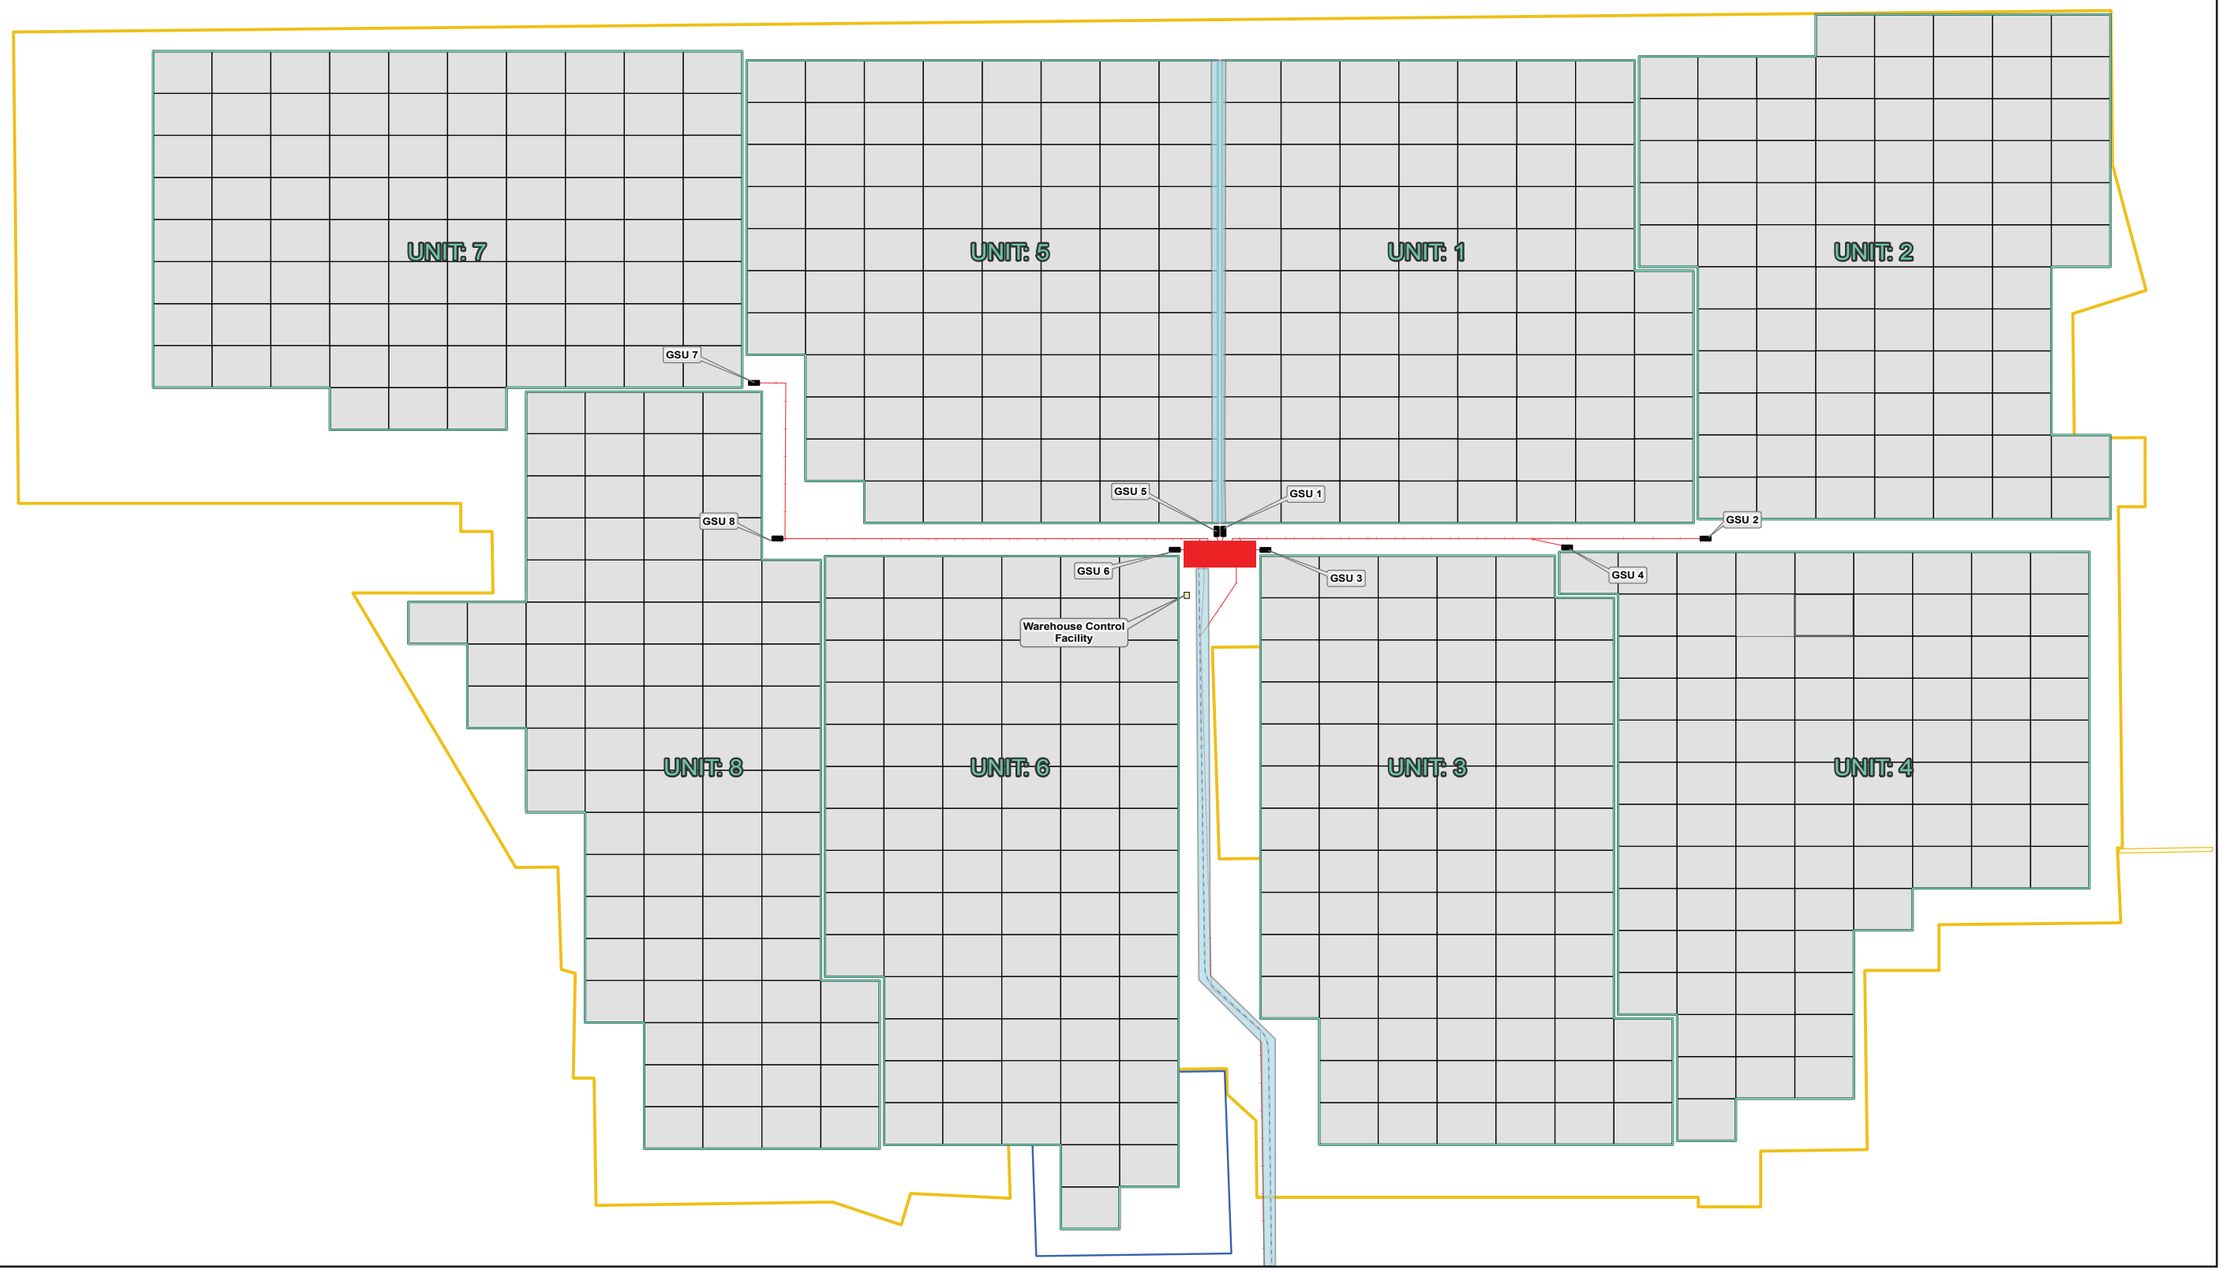
N