PROJECT DESCRIPTION - FIGURE 9

Blythe Energy Transmission Line Project - Pole Realignment near Alligator Rock

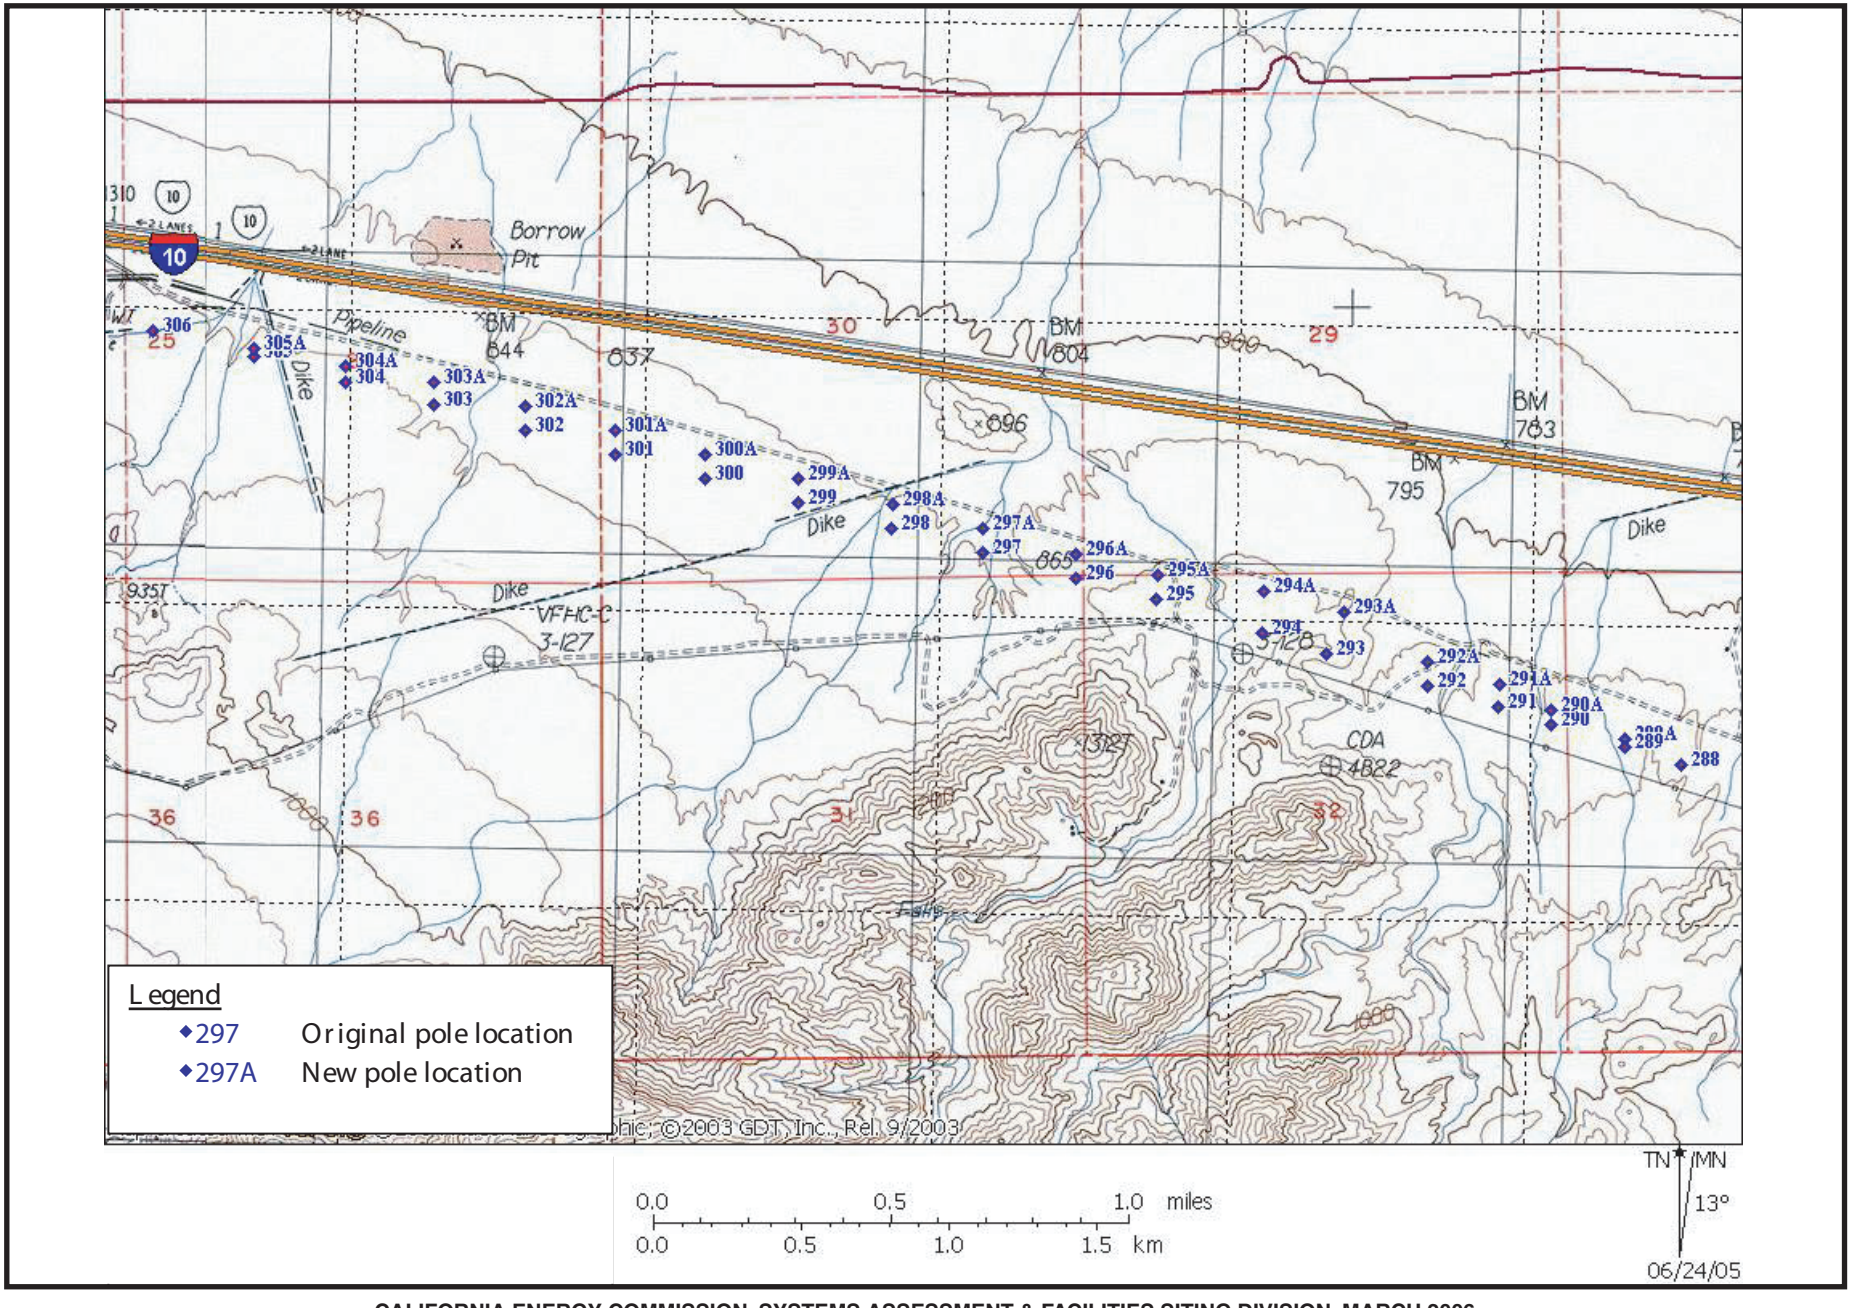

CALIFORNIA ENERGY COMMISSION, SYSTEMS ASSESSMENT & FACILITIES SITING DIVISION, MARCH 2006

SOURCE: Blythe Energy, LLC - Supplemental Analysis