©2012 Westwood Professional Services, Inc.

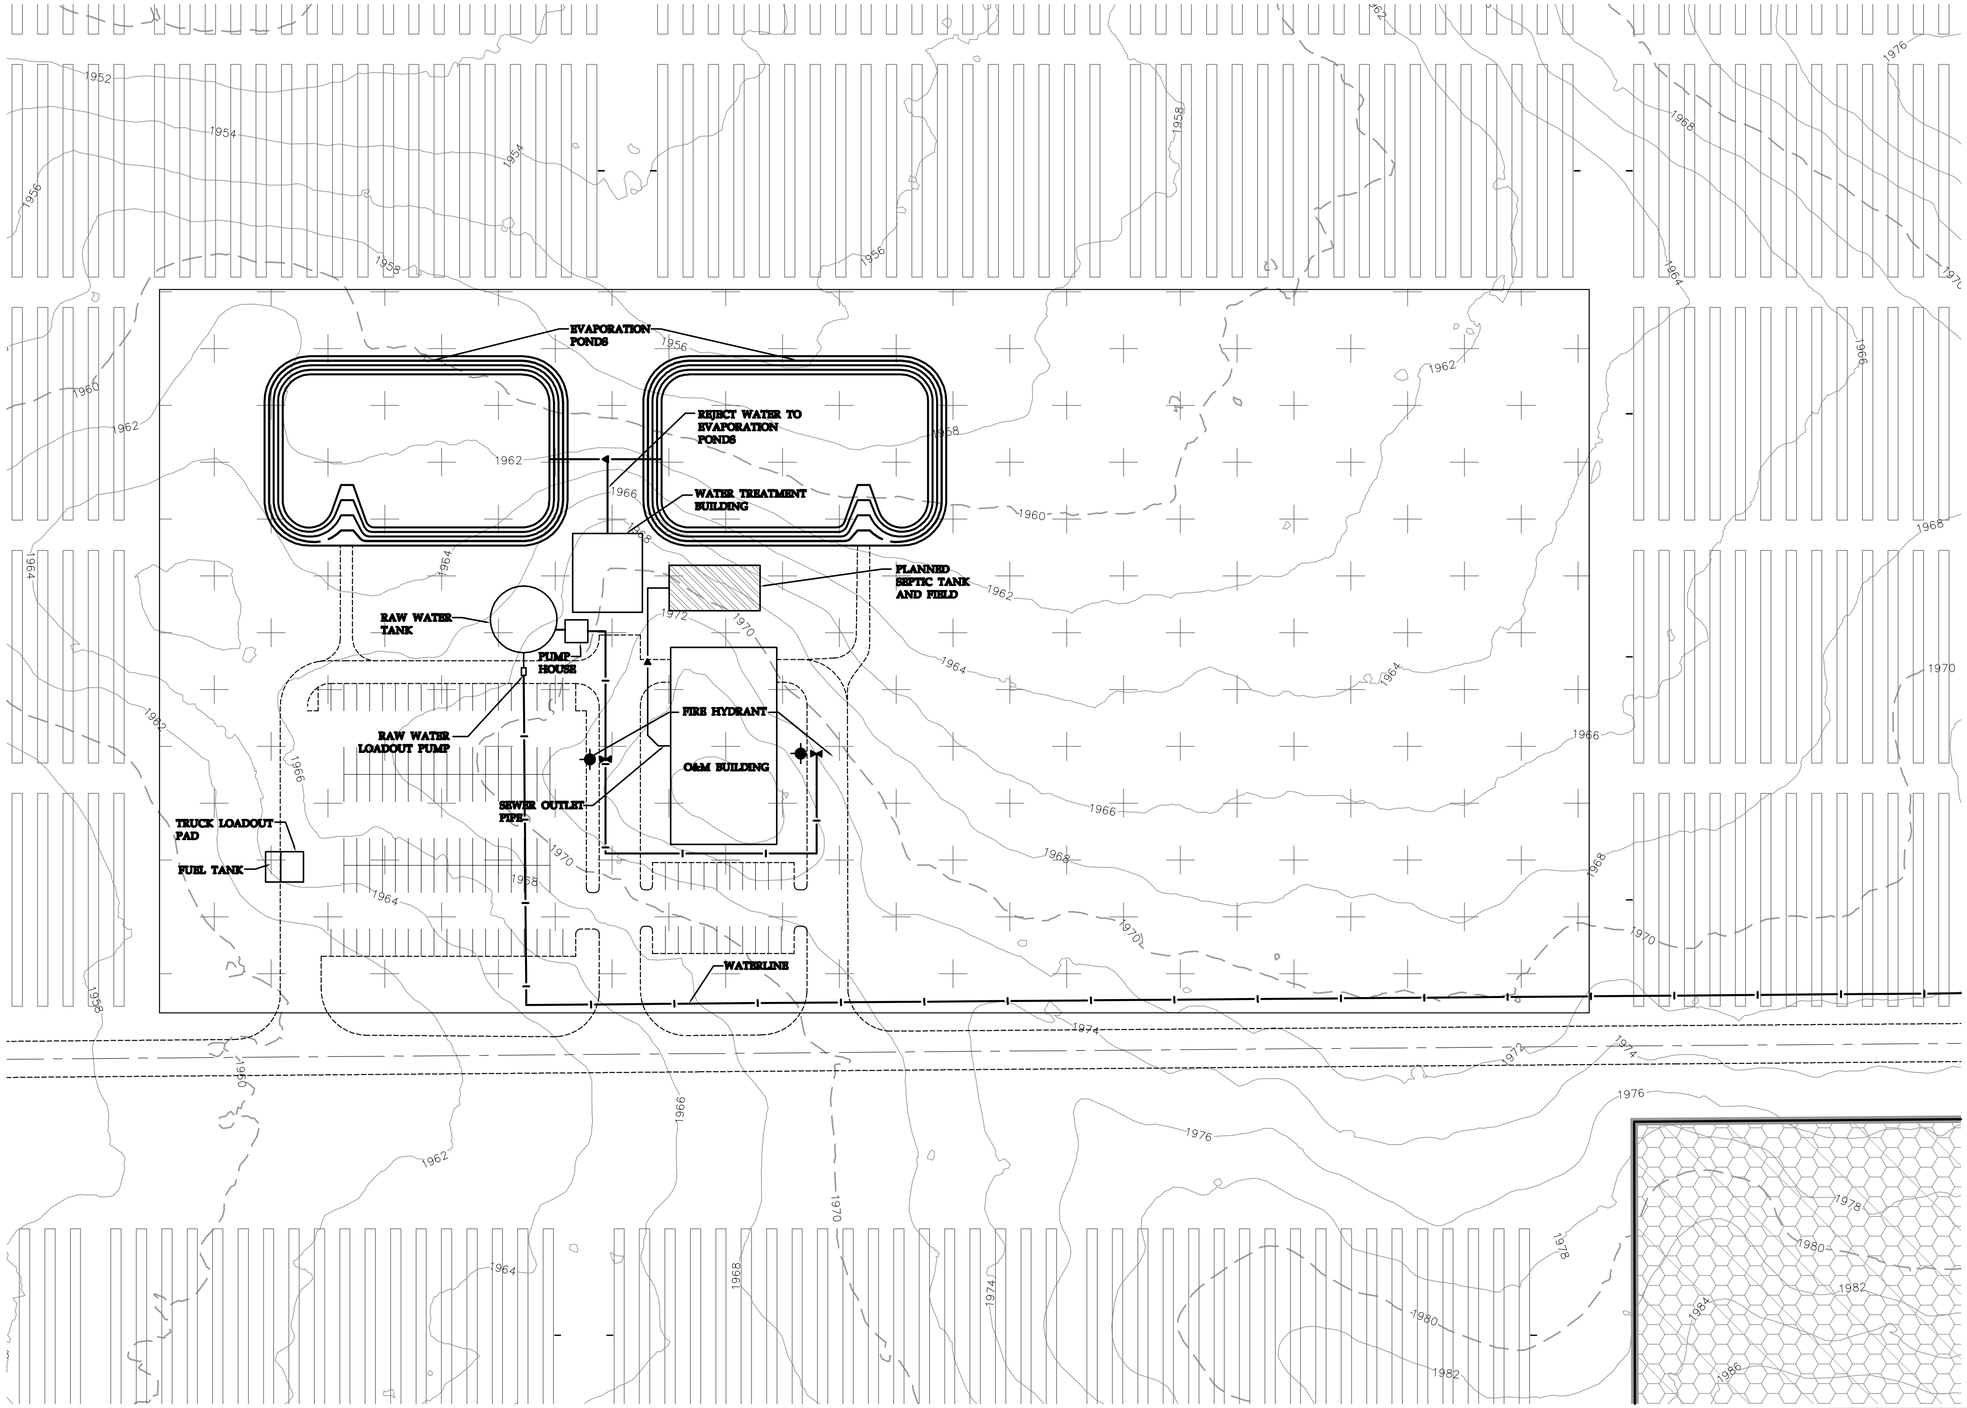

LEGEND:

- TYPICAL 24' MAIN SITE ACCESS ROAD
- TYPICAL MAIN SERVICE COMPLEX ACCESS ROAD
- 435W TRACKER PV ARRAY
- NOT A PART OF PROJECT
- EXISTING 2' CONTOURS
- 980 EXISTING 10' CONTOURS
- ENVIRONMENTALLY SENSITIVE AREA
- MAIN SERVICE COMPLEX
- PROPOSED WATER LINE

N

0' 50' 100' 150'

20101055-01EXF01.dwg

Date: 06/19/2012 Sheet: 1 OF 1

Calico Solar

San Bernardino County, California

Main Service Complex

FIG. NO. 2-5

Westwood

Westwood Professional Services, Inc.
7699 Anagram Drive
Eden Prairie, MN 55344

PHONE 952-937-5150
FAX 952-937-5822
TOLL FREE 1-888-937-5150

www.westwoodps.com

Revisions:

Designed: MPG
Checked: ADC
Drawn: MPG
Record Drawing by/date:

Prepared for:

kRoad
2600 10th Street
Suite 635
Berkeley, CA 94710