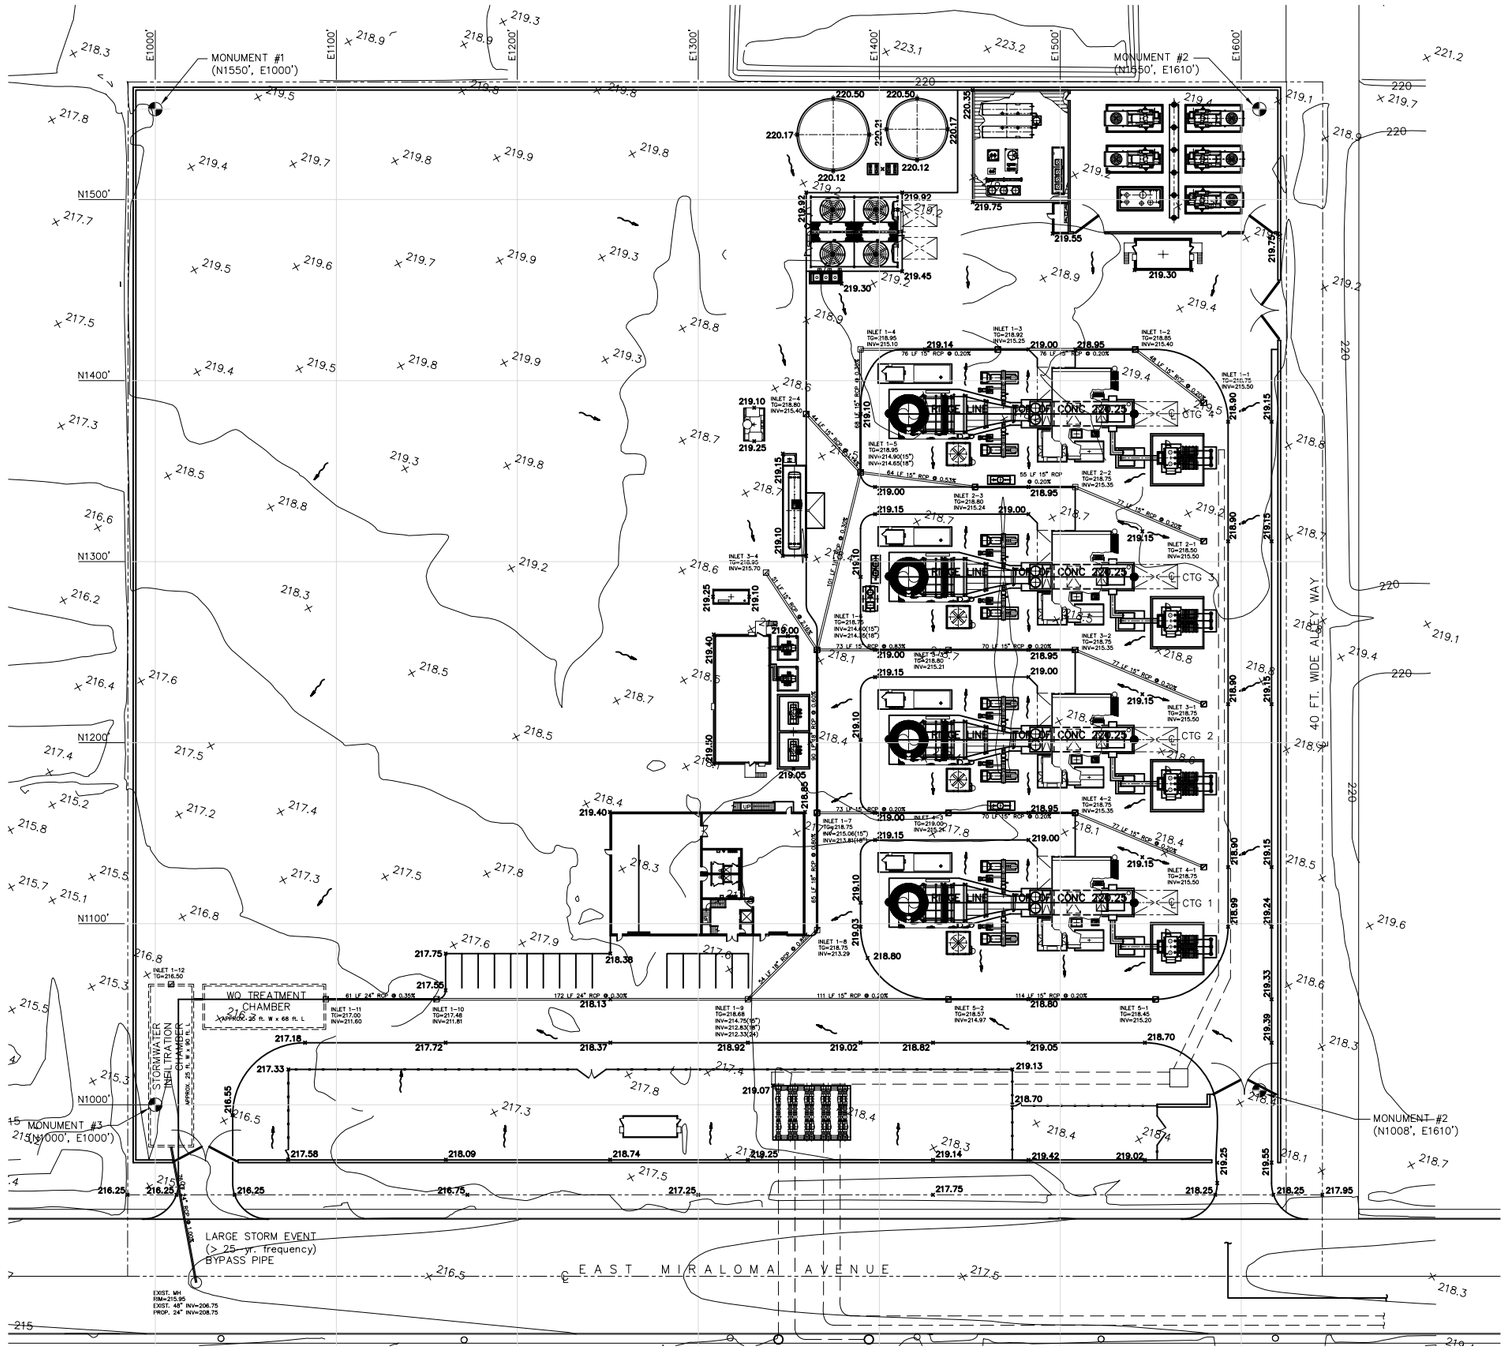

GRADING & DRAINAGE PLAN

LEGEND :

EXIST.	EXISTING		PROP. INLET (STORMWATER CATCH BASIN)
RCP	REINFORCED CONCRETE PIPE		PROP. DRAIN PIPE
INV.	INVERT ELEVATION		CHAIN LINK FENCE
LF	LINEAR FOOT	218.65	FINISHED GRADE
TG	TOP OF GRATE		FLOW ARROW

PRELIMINARY – NOT FOR CONSTRUCTION

PLANT N TRUE N

GRAPHIC SCALE

0' 10' 20' 30' 60' 90'

PB Power, Inc.
A Parsons Brinckerhoff Company
303 SECOND STREET, SUITE 700 NORTH, SAN FRANCISCO, CALIFORNIA 94107

SCPPA SOUTHERN CALIFORNIA PUBLIC POWER AUTHORITY

CANYON POWER PLANT PROJECT
ANAHEIM, CALIFORNIA

GRADING & DRAINAGE PLAN
FIGURE 3–9

DR. MG	APPROVED DATE	DECEMBER 2007	
DES. MG			
CHK. JK	PRINCIPAL IN CHARGE DATE	SHEET 8 OF	

N:\Anaheim\AFC FIGURES\FIGURE 3-9.dwg Plotted by: wongj
Date 12-12-07 03:01pm Wednesday NONE