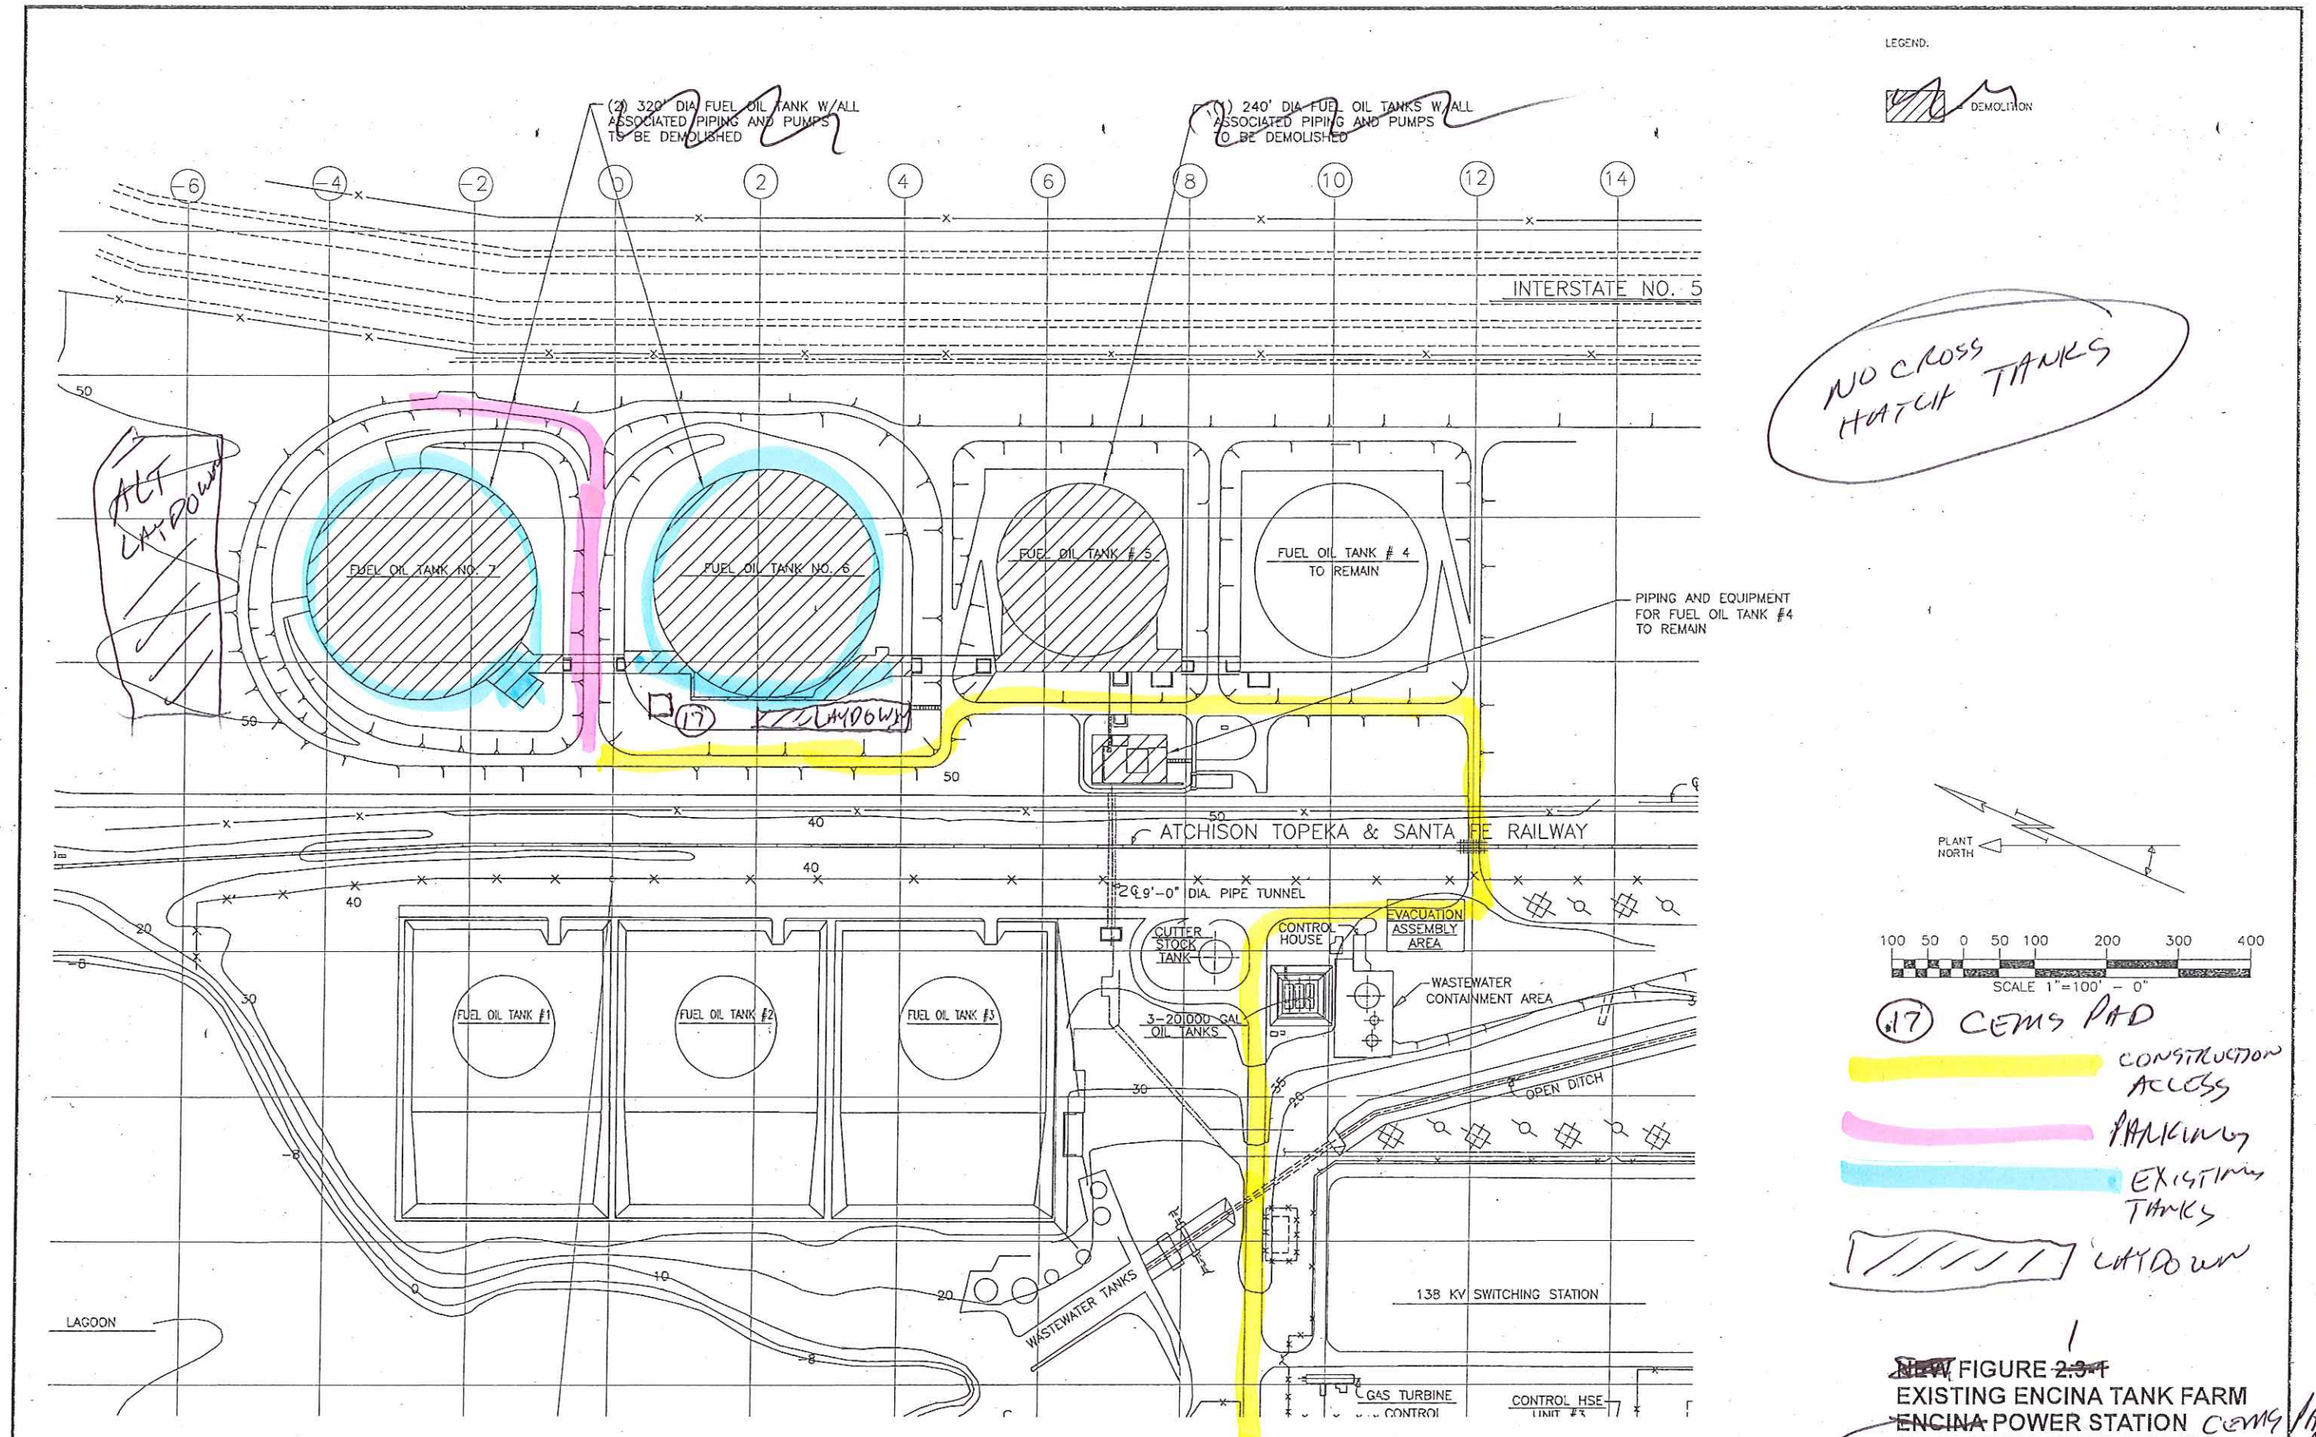

Source: Shaw Stone & Webster, Inc.

~~NEW~~ FIGURE ~~2.3-1~~ 1
EXISTING ENCINA TANK FARM
~~ENCINA~~ POWER STATION CEMS PAD SITE PLAN
CARLSBAD ENERGY CENTER PROJECT
CARLSBAD, CALIFORNIA

CH2MHILL

CECP

EY072007001SAC Figure_2.3-1.ai 07/21/2008 tdaus

EAK 6/22/11