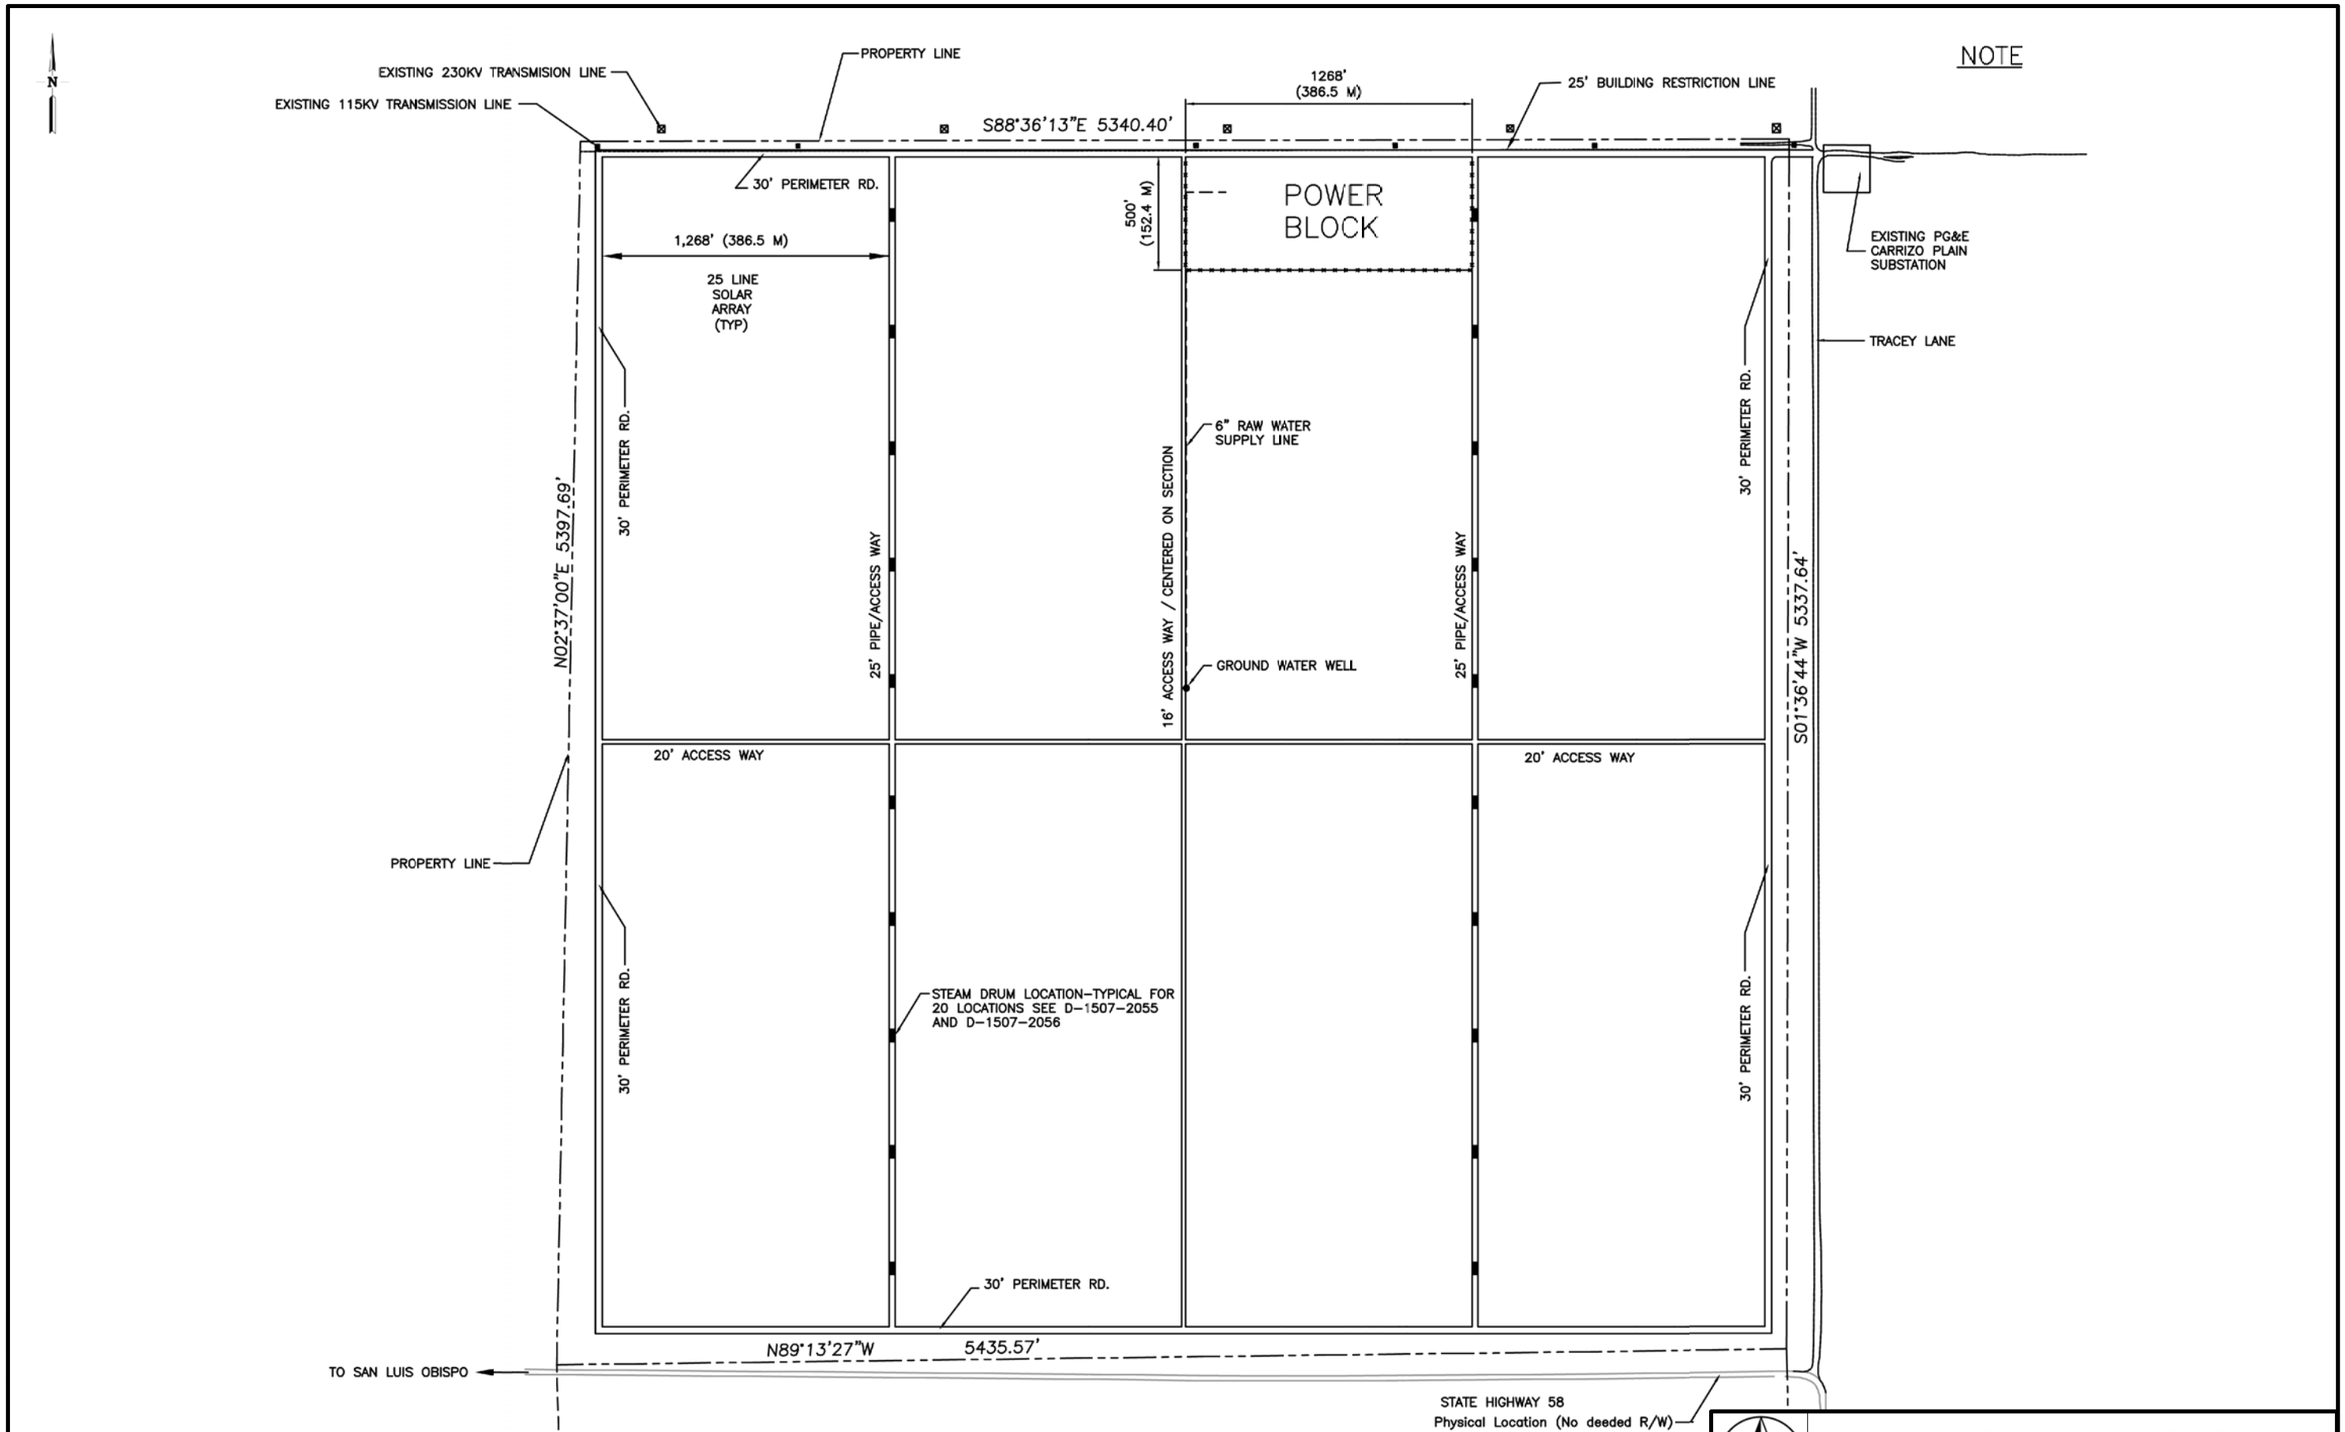

THIS DRAWING WAS PREPARED BY PATCH SERVICES FOR A SPECIFIC PROJECT, TAKING INTO CONSIDERATION THE SPECIFIC AND UNIQUE REQUIREMENTS OF THE PROJECT. REUSE OF THIS DRAWING OR ANY INFORMATION CONTAINED IN THIS DRAWING FOR ANY PURPOSE IS PROHIBITED UNLESS WRITTEN PERMISSION FROM BOTH PATCH SERVICES AND PATCH'S CLIENT IS GRANTED.

REV	DATE	DESCRIPTION	DRAW'N BY	CHK'D BY	ENG'R	PROJECT ENG'R	APPR'D BY
D	09/17/07	REVISED PROPERTY LINE	CM				
C	08/01/07	ADDED WEATHER STATION	KH				
B	07/20/07	ADDED 6" RAW WATER SUPPLY LINE	RB				
A	07/13/07	PRELIMINARY	CM				

PATCH SERVICES

CALIFORNIA • ENGINEERING • TEXAS

424 EXECUTIVE COURT NORTH
SUITE: 424D
FAIRFIELD, CA 94534
PHONE: 707-864-5969
FAX: 707-864-8079

1701 NORTH GREENVILLE AVE.
SUITE: 800
RICHARDSON, TX 75081
PHONE: 972-231-4060
FAX: 972-231-4059

PROJECT AREA LAYOUT PLAN
CARRIZO ENERGY SOLAR FARM (CESF)

URS

CREATED BY: PATCH | DATE: 09-24-07 | FIG. NO: 3.2-1
PM: AL | PROJ. NO: 22239472

G:\gis\projects\1577\22239320\mxd\patch_fig_2_2.mxd,