NOTE:

1. THE RATIO OF THE HORIZONTAL SCALE TO VERTICLE SCALE IS 1' HORIZONTAL = 10' VERTICLE

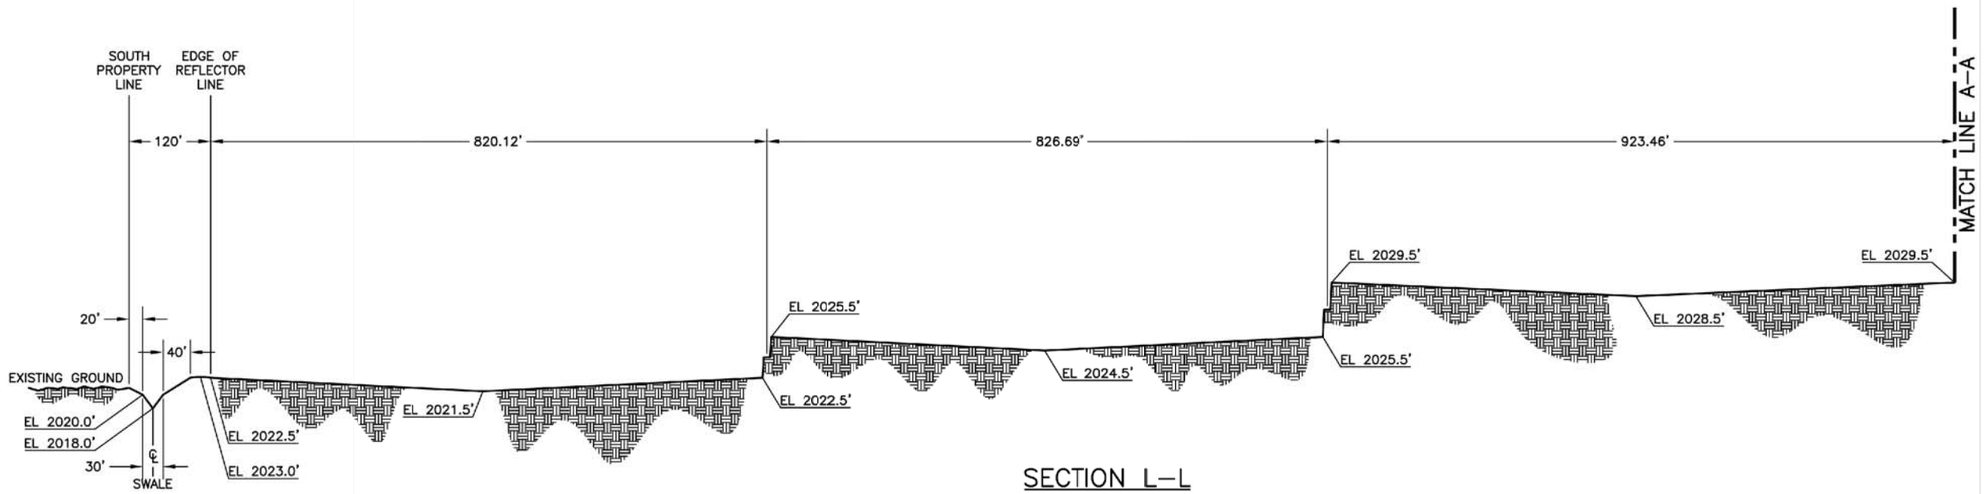

SECTION L-L

(LOOKING WEST)

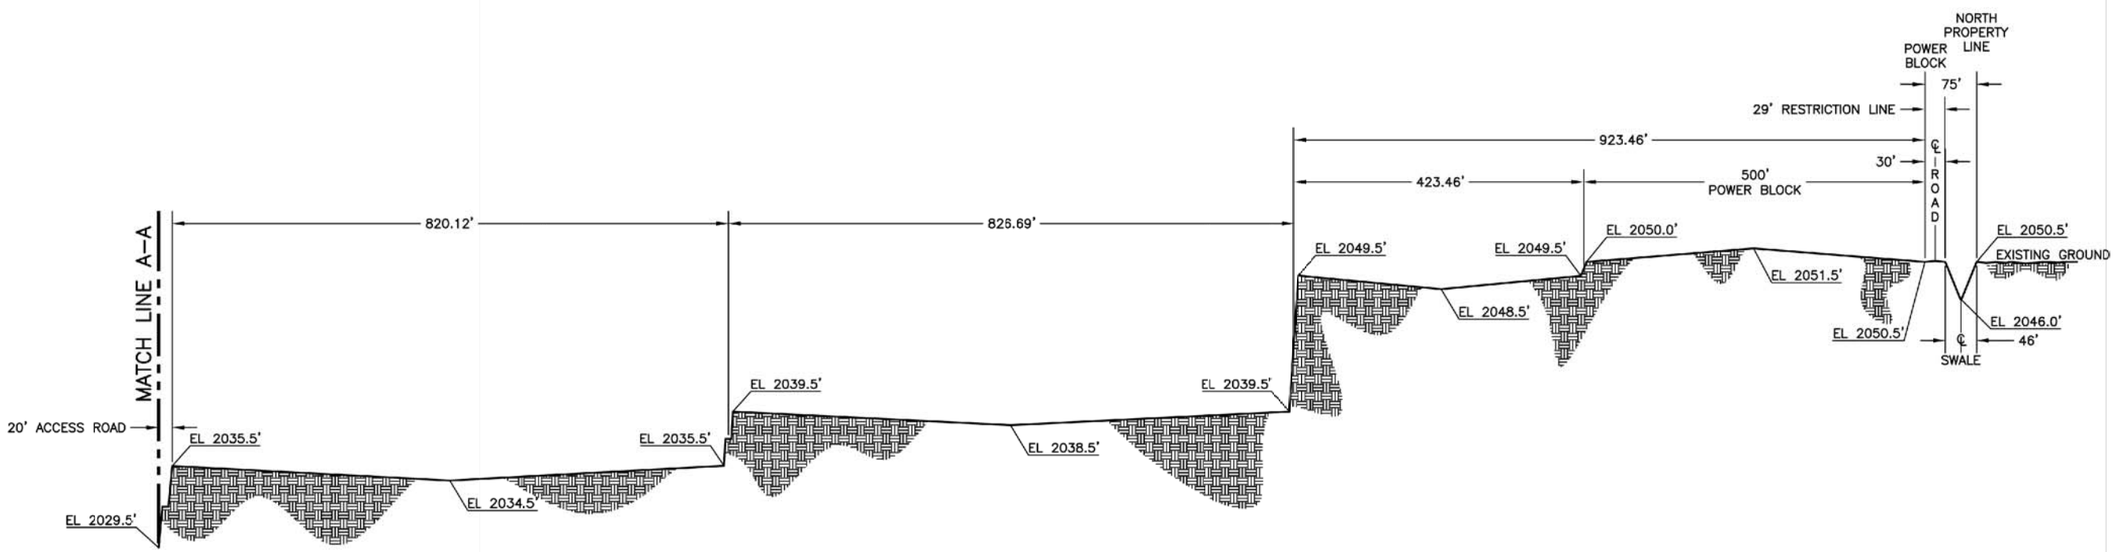

SECTION L-L

(LOOKING WEST)

THIS DRAWING WAS PREPARED BY PATCH SERVICES FOR A SPECIFIC PROJECT, TAKING INTO CONSIDERATION THE SPECIFIC AND UNIQUE REQUIREMENTS OF THE PROJECT. REUSE OF THIS DRAWING OR ANY INFORMATION CONTAINED IN THIS DRAWING FOR ANY PURPOSE IS PROHIBITED UNLESS WRITTEN PERMISSION FROM BOTH PATCH SERVICES AND PATCH'S CLIENT IS GRANTED.

REV	DATE	DESCRIPTION	DRAWN BY	CHK'D BY	DATE	PROJECT ENGR.	APPR'D BY
3	09/06/07	GENERAL REVISION	CM				
2	8/28/07	PRELIMINARY	PD				
1							
0							

PATCH SERVICES

CALIFORNIA * ENGINEERING * TEXAS

424 EXECUTIVE COURT NORTH
SUITE: 424D
FAIRFIELD, CA 94534
PHONE: 707-864-5969
FAX: 707-864-8079

1701 NORTH GREENVILLE AVE.
SUITE: 800
RICHARDSON, TX 75081
PHONE: 972-231-4060
FAX: 972-231-4059

GRADING AND DRAINAGE PLAN SECTIONS
(DRAWING 1 OF 3)
CARRIZO ENERGY SOLAR FARM (CESF)

URS

CREATED BY: PATCH	DATE: 09-17-07	FIG. NO:
PM: AL	PROJ. NO: 22239472	3.3-2

G:\gis\projects\1577\22239320\mxd\patch_D_1507_2014B.mxd
USER: CM Date: CV/STR
ACAD FILE: D-1507-2014