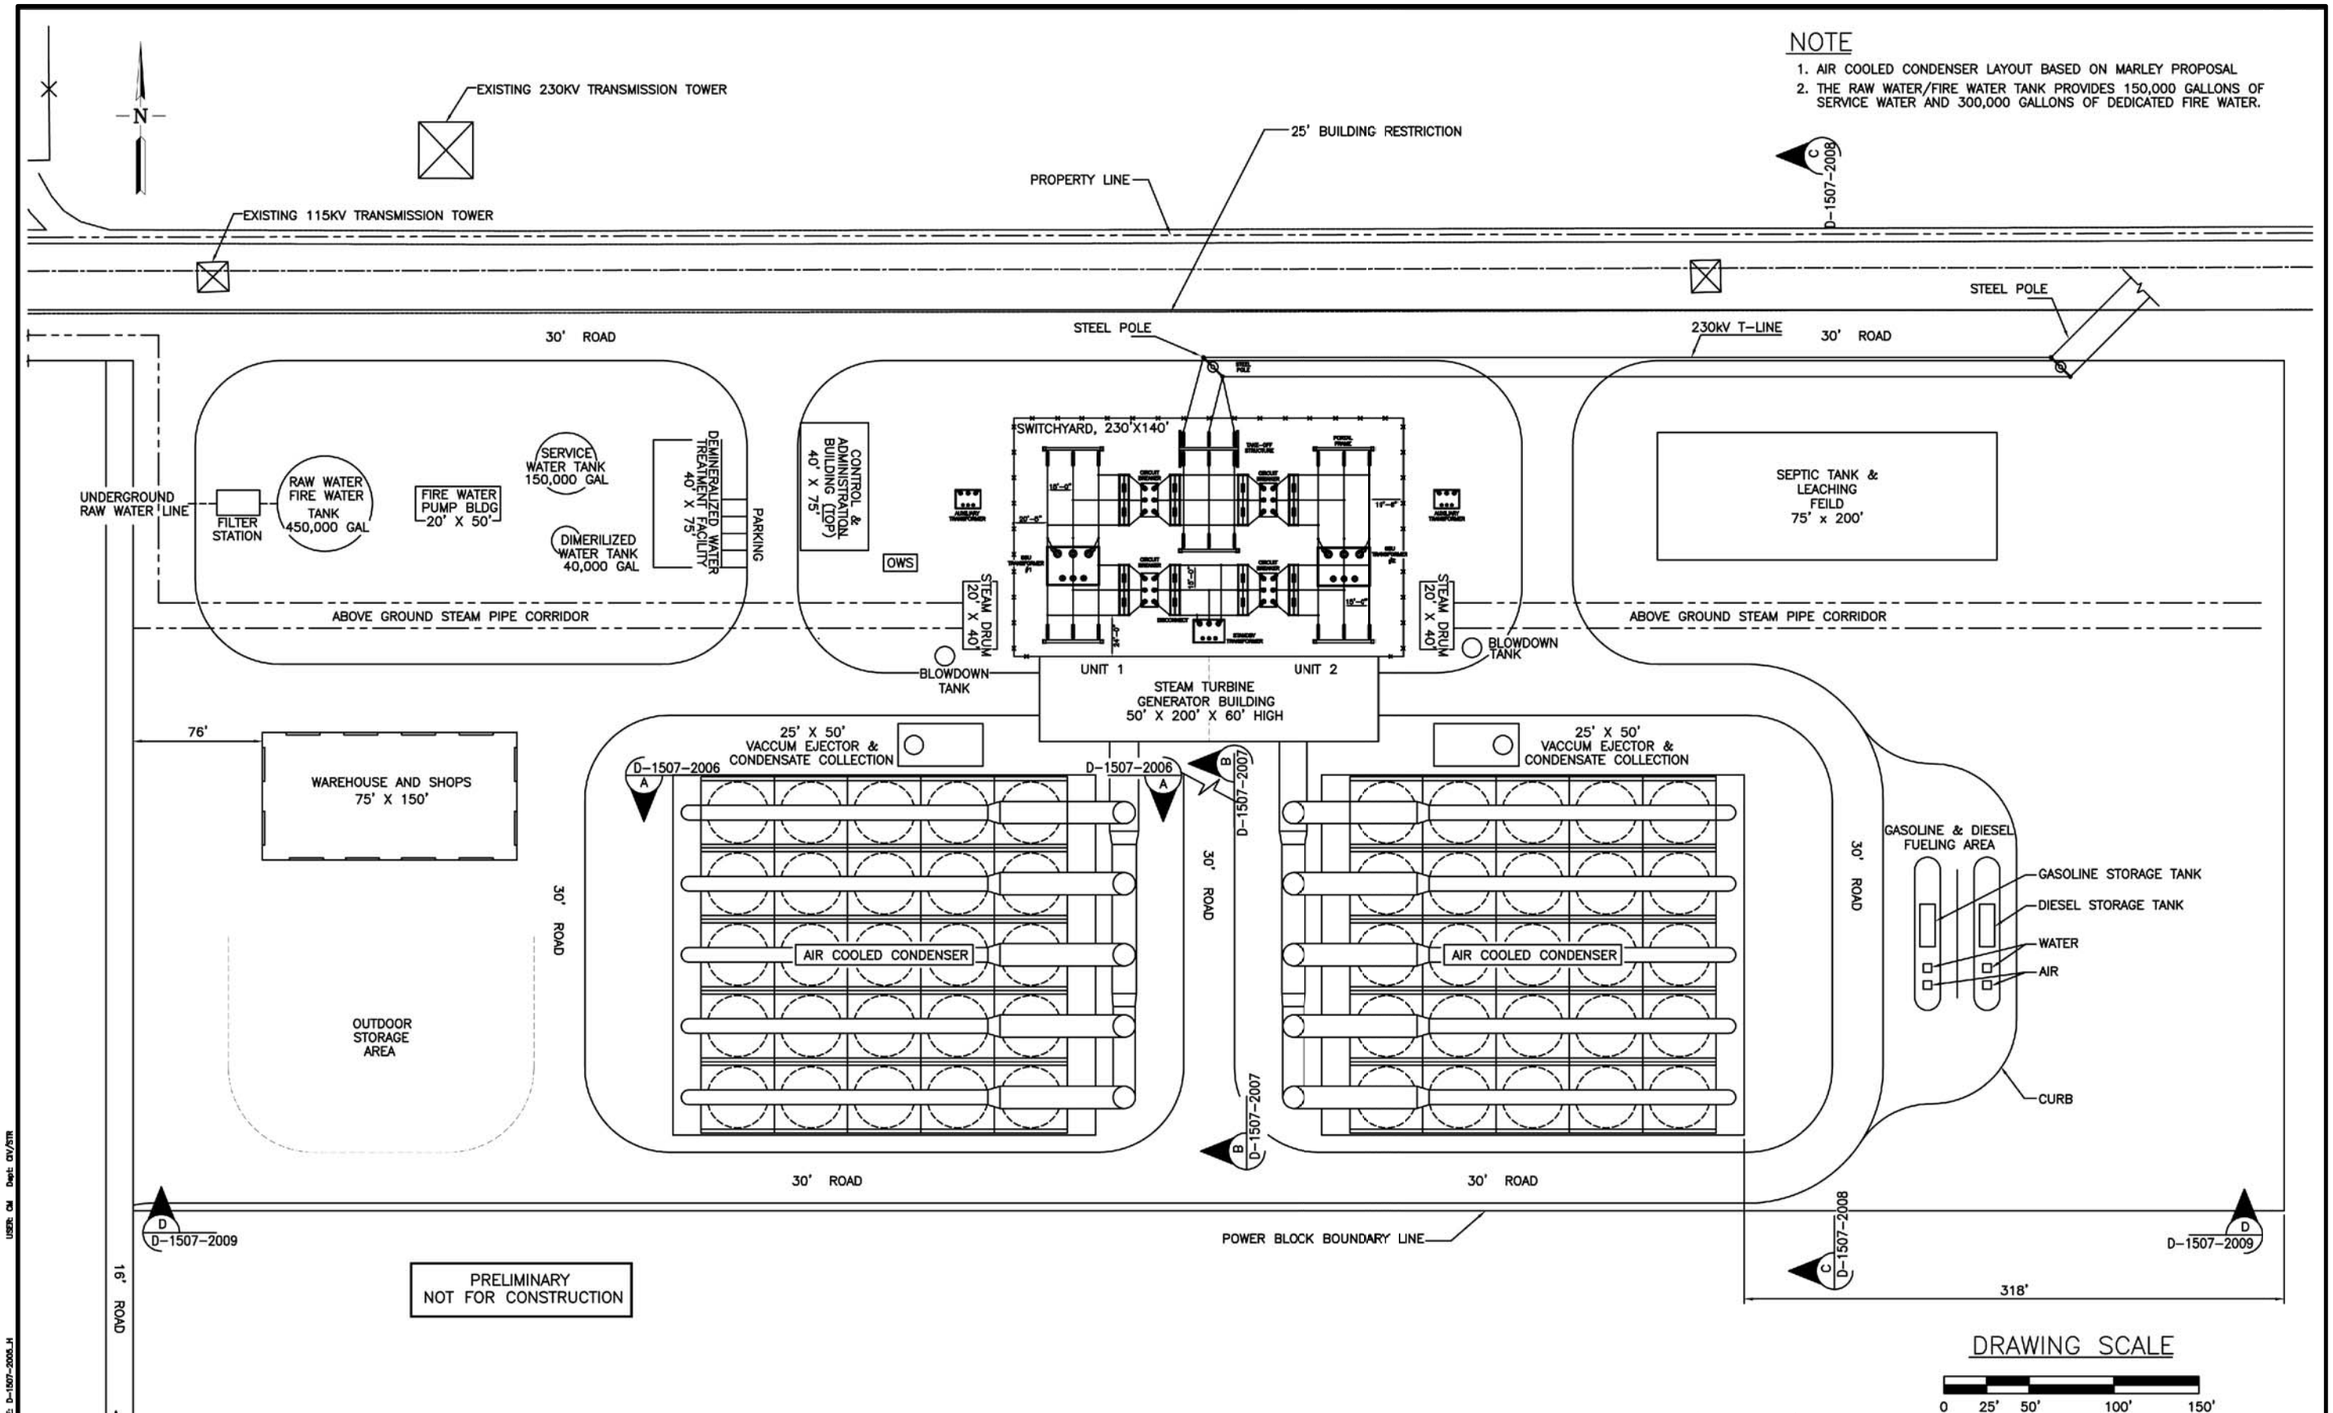

THIS DRAWING WAS PREPARED BY PATCH SERVICES FOR A SPECIFIC PROJECT, TAKING INTO CONSIDERATION THE SPECIFIC AND UNIQUE REQUIREMENTS OF THE PROJECT. REUSE OF THIS DRAWING OR ANY INFORMATION CONTAINED IN THIS DRAWING FOR ANY PURPOSE IS PROHIBITED UNLESS WRITTEN PERMISSION FROM BOTH PATCH SERVICES AND PATCH'S CLIENT IS GRANTED.

REV	DATE	DESCRIPTION	DRW'N BY	CK'D BY	ENG'R	PROJECT ENG'R	APPV'D BY
A	07/26/07	ADDED FUELING AREA & SEPTIC TANK & LEACHING FEILD	RB				
B	07/16/07	REVISED	CM				
C	06/28/07	REVISED AIR COOLED CONDENSER AND LAYOUT	CM				
D	06/13/07	REVISED LAYOUT	CM				
E	09/19/07	REVISED	CM				
F	08/22/07	ADDED SECTION DESIGNATIONS FOR SECTION "C" AND "D"	RB				

PATCH SERVICES

CALIFORNIA	* ENGINEERING *	TEXAS
424 EXECUTIVE COURT NORTH SUITE: 424D FAIRFIELD, CA 94534 PHONE: 707-864-5969 FAX: 707-864-8079		1701 NORTH GREENVILLE AVE. SUITE: 800 RICHARDSON, TX 75081 PHONE: 972-231-4060 FAX: 972-231-4059

POWER BLOCK GENERAL ARRANGEMENT
CARRIZO ENERGY SOLAR FARM (CESF)

URS

CREATED BY: PATCH	DATE: 09-24-07	FIG. NO:
PM: AL	PROJ. NO: 22239472	3.4-4

G:\gis\projects\1577\22239320\mxd\patch_fig_2_4.mxd, USER: CM Dept: CIV/STR ACAD FILE: D-1507-2005_H 06/01/07