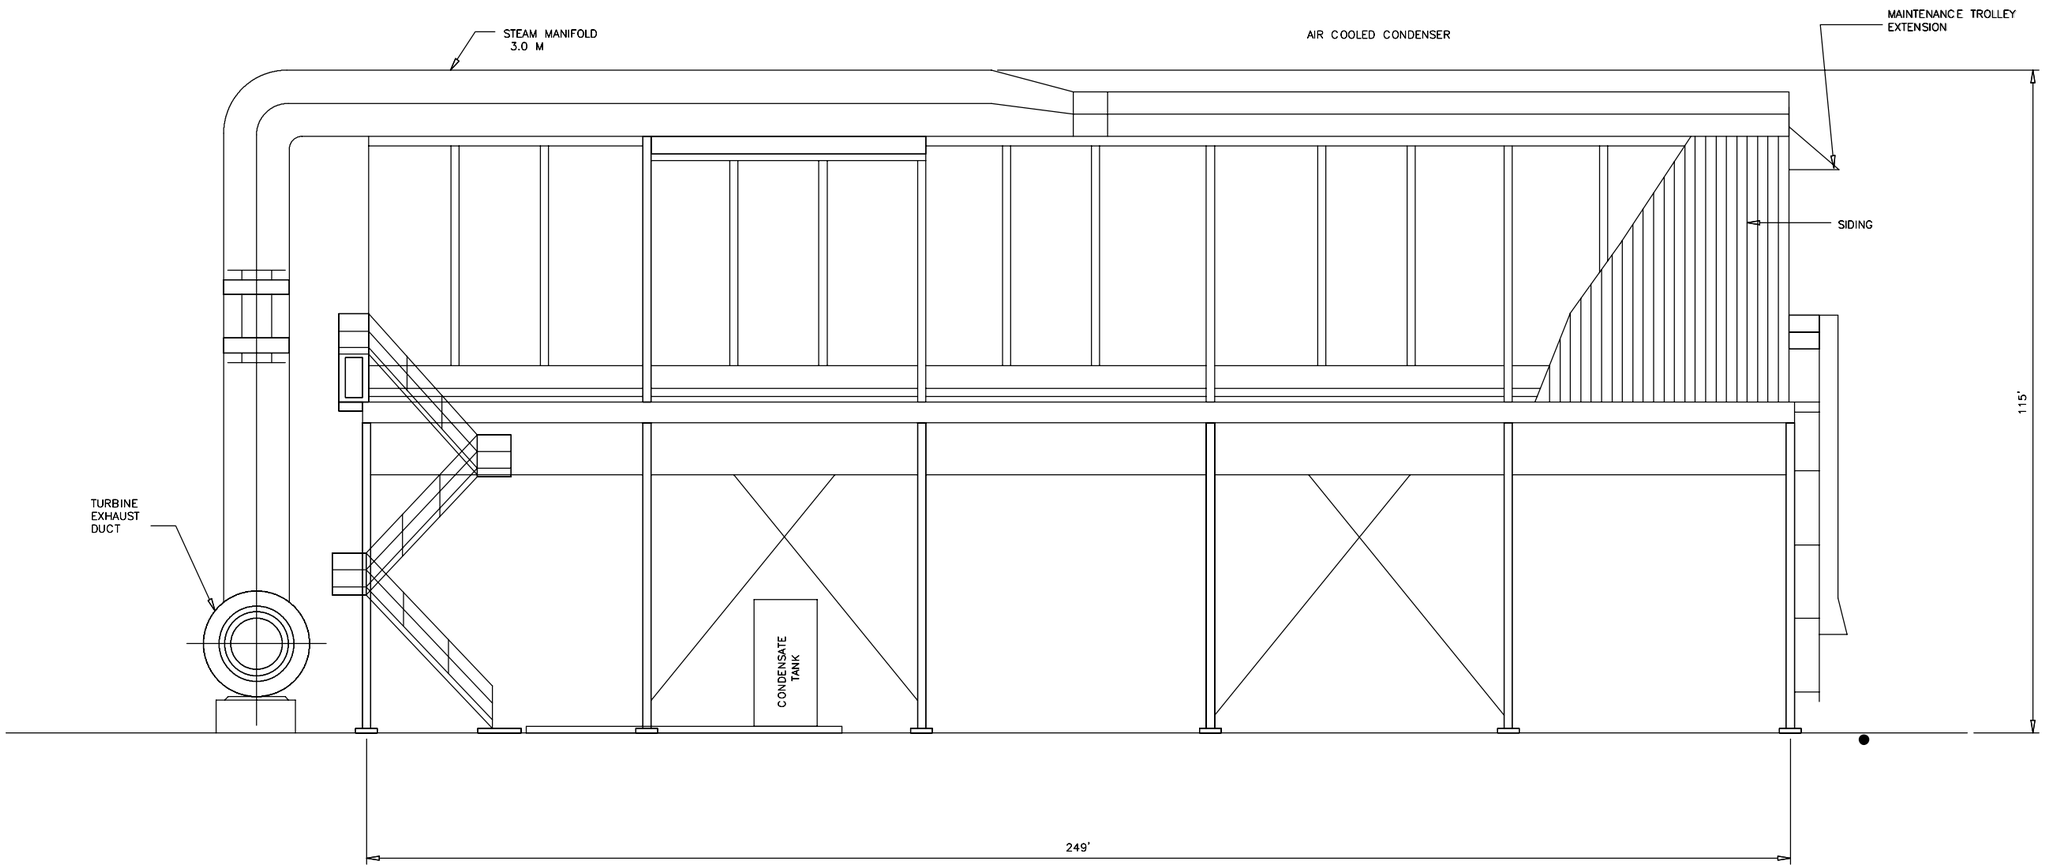

SECTION A–A

(ELEVATION LOOKING SOUTH)

REFERENCE DRAWING

1. PATCH SERVICES D–1507–2005
2. PATCH SERVICES D–1507–2007

THIS DRAWING WAS PREPARED BY PATCH SERVICES FOR A SPECIFIC PROJECT, TAKING INTO CONSIDERATION THE SPECIFIC AND UNIQUE REQUIREMENTS OF THE PROJECT. REUSE OF THIS DRAWING OR ANY INFORMATION CONTAINED IN THIS DRAWING FOR ANY PURPOSE IS PROHIBITED UNLESS WRITTEN PERMISSION FROM BOTH PATCH SERVICES AND PATCH'S CLIENT IS GRANTED	△							
	6	07/05/07	REVISED	CM				
	5	06/27/07	REVISED	CM				
	4	06/13/07	REVISED	CM				
	3	06/07/07	PRELIMINARY – ISSUED WITH DRAFT PROJECT DESCRIPTION	CM				
	2	05/25/07	PRELIMINARY	CM				

PATCH SERVICES
CALIFORNIA * ENGINEERING * TEXAS
424 EXECUTIVE COURT NORTH
SUITE: 424D
FAIRFIELD, CA 94534
PHONE: 707–864–5969
FAX: 707–864–8070
1701 NORTH GREENVILLE AVE.
SUITE: 800
RICHARDSON, TX 75081
PHONE: 972–231–4060
FAX: 972–231–4050

POWER BLOCK
ELEVATION VIEW - SECTION A-A
CARRIZO ENERGY SOLAR FARM (CESF)

URS

CREATED BY: PATCH	DATE: 09-17-07	FIG. NO:
PM: AL	PROJ. NO: 22239472	3.4-5

05/25/07 ACAD FILE: D-1507-2006_E USER: CM Dept: CIV/STR
G:\gis\projects\1577\22239320\mxd\patch_D1507_2006E.mxd