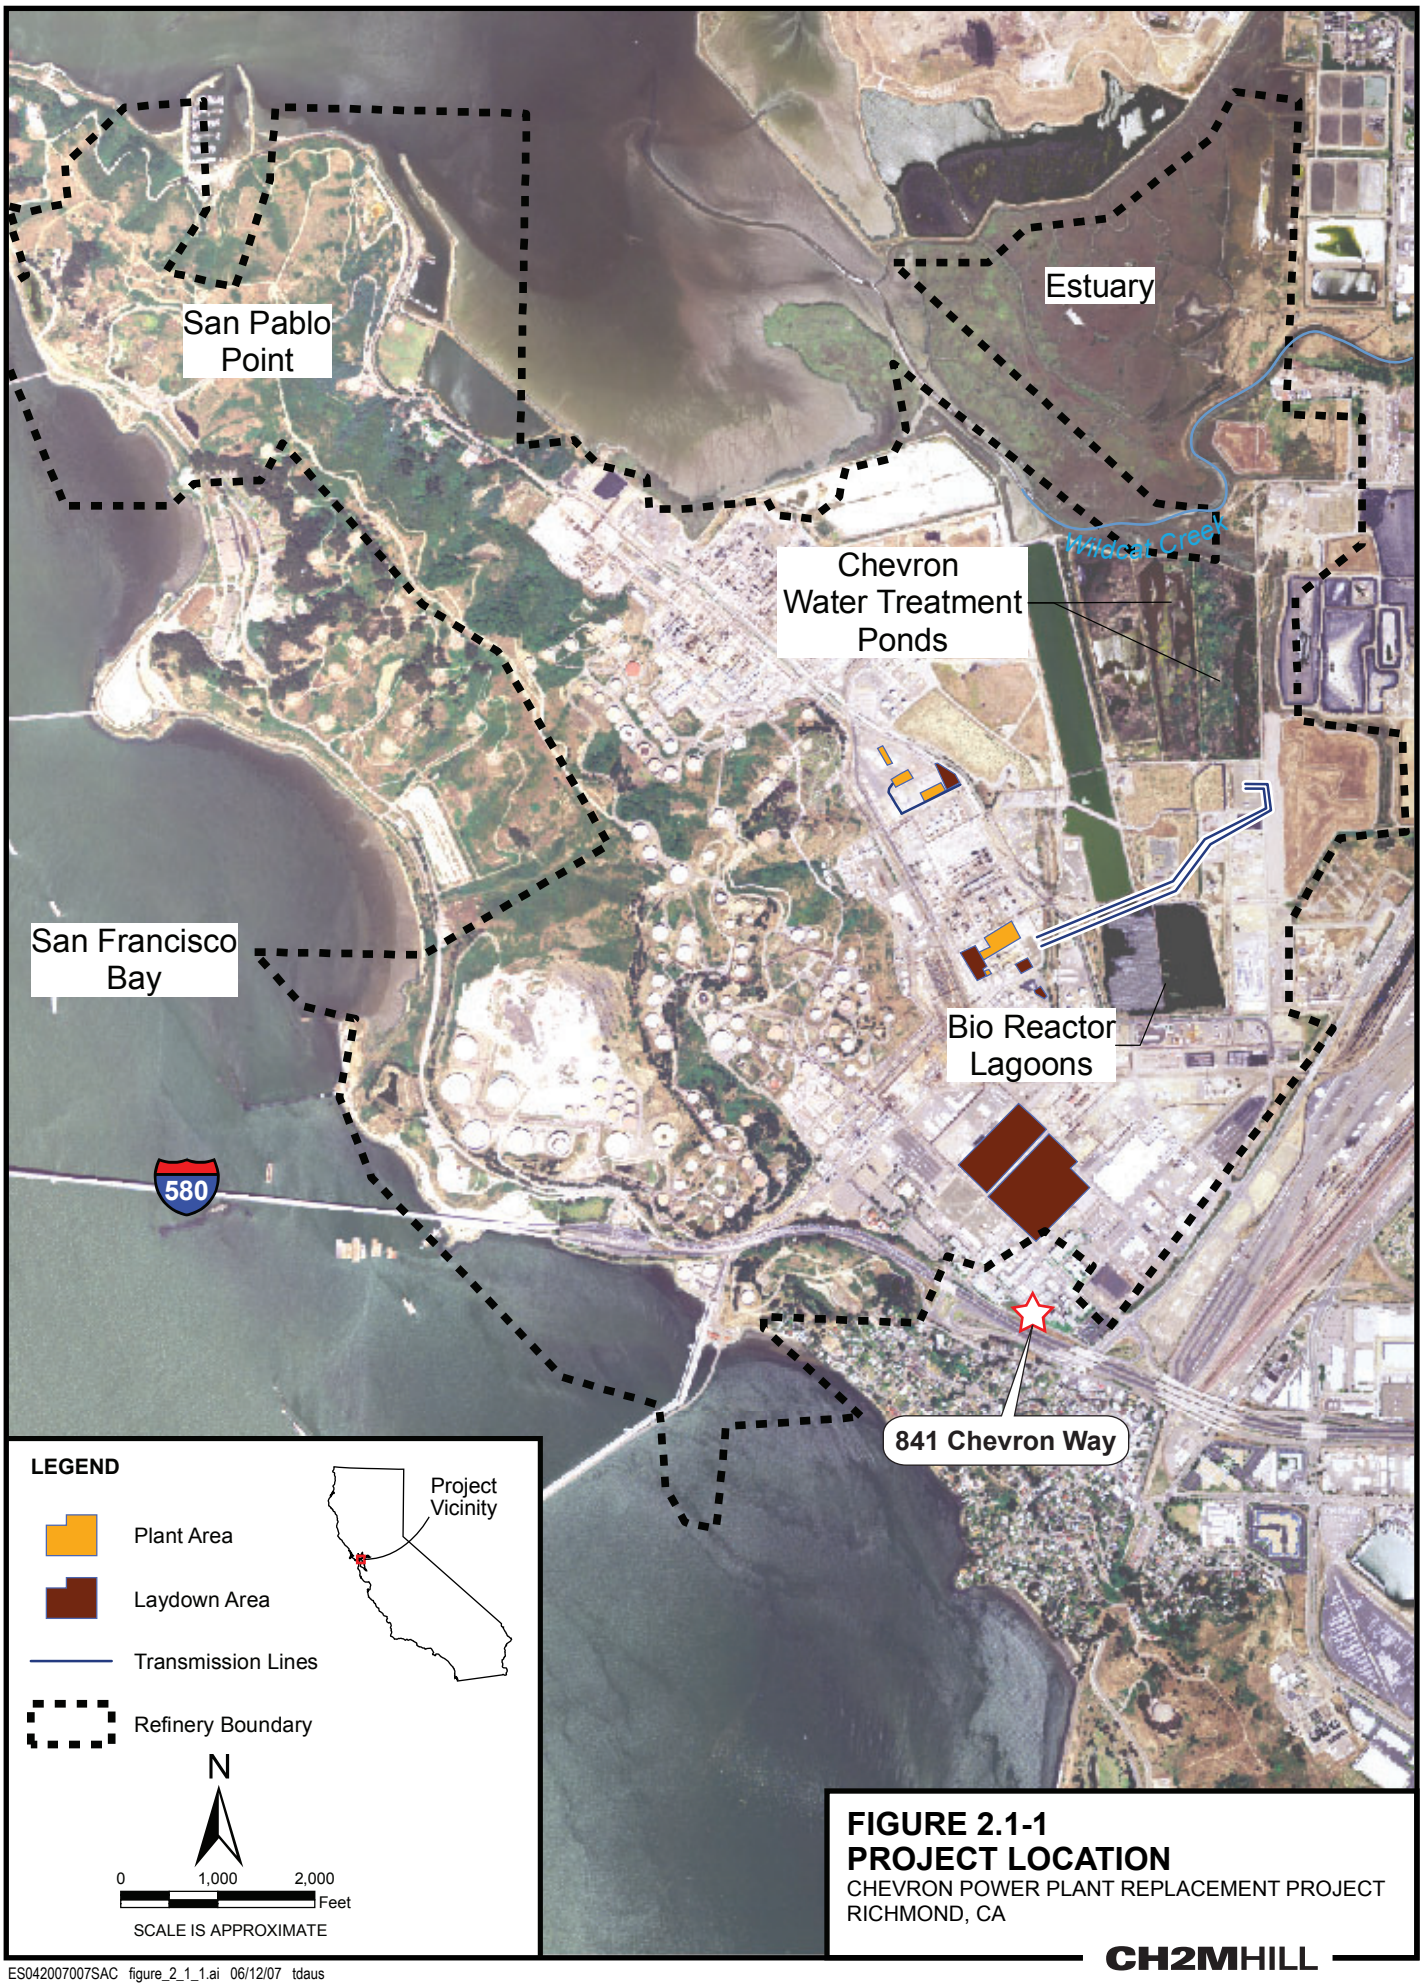

FIGURE 2.1-1
PROJECT LOCATION
CHEVRON POWER PLANT REPLACEMENT PROJECT
RICHMOND, CA

CH2MHILL

ES042007007SAC figure_2_1_1.ai 06/12/07 tdaus