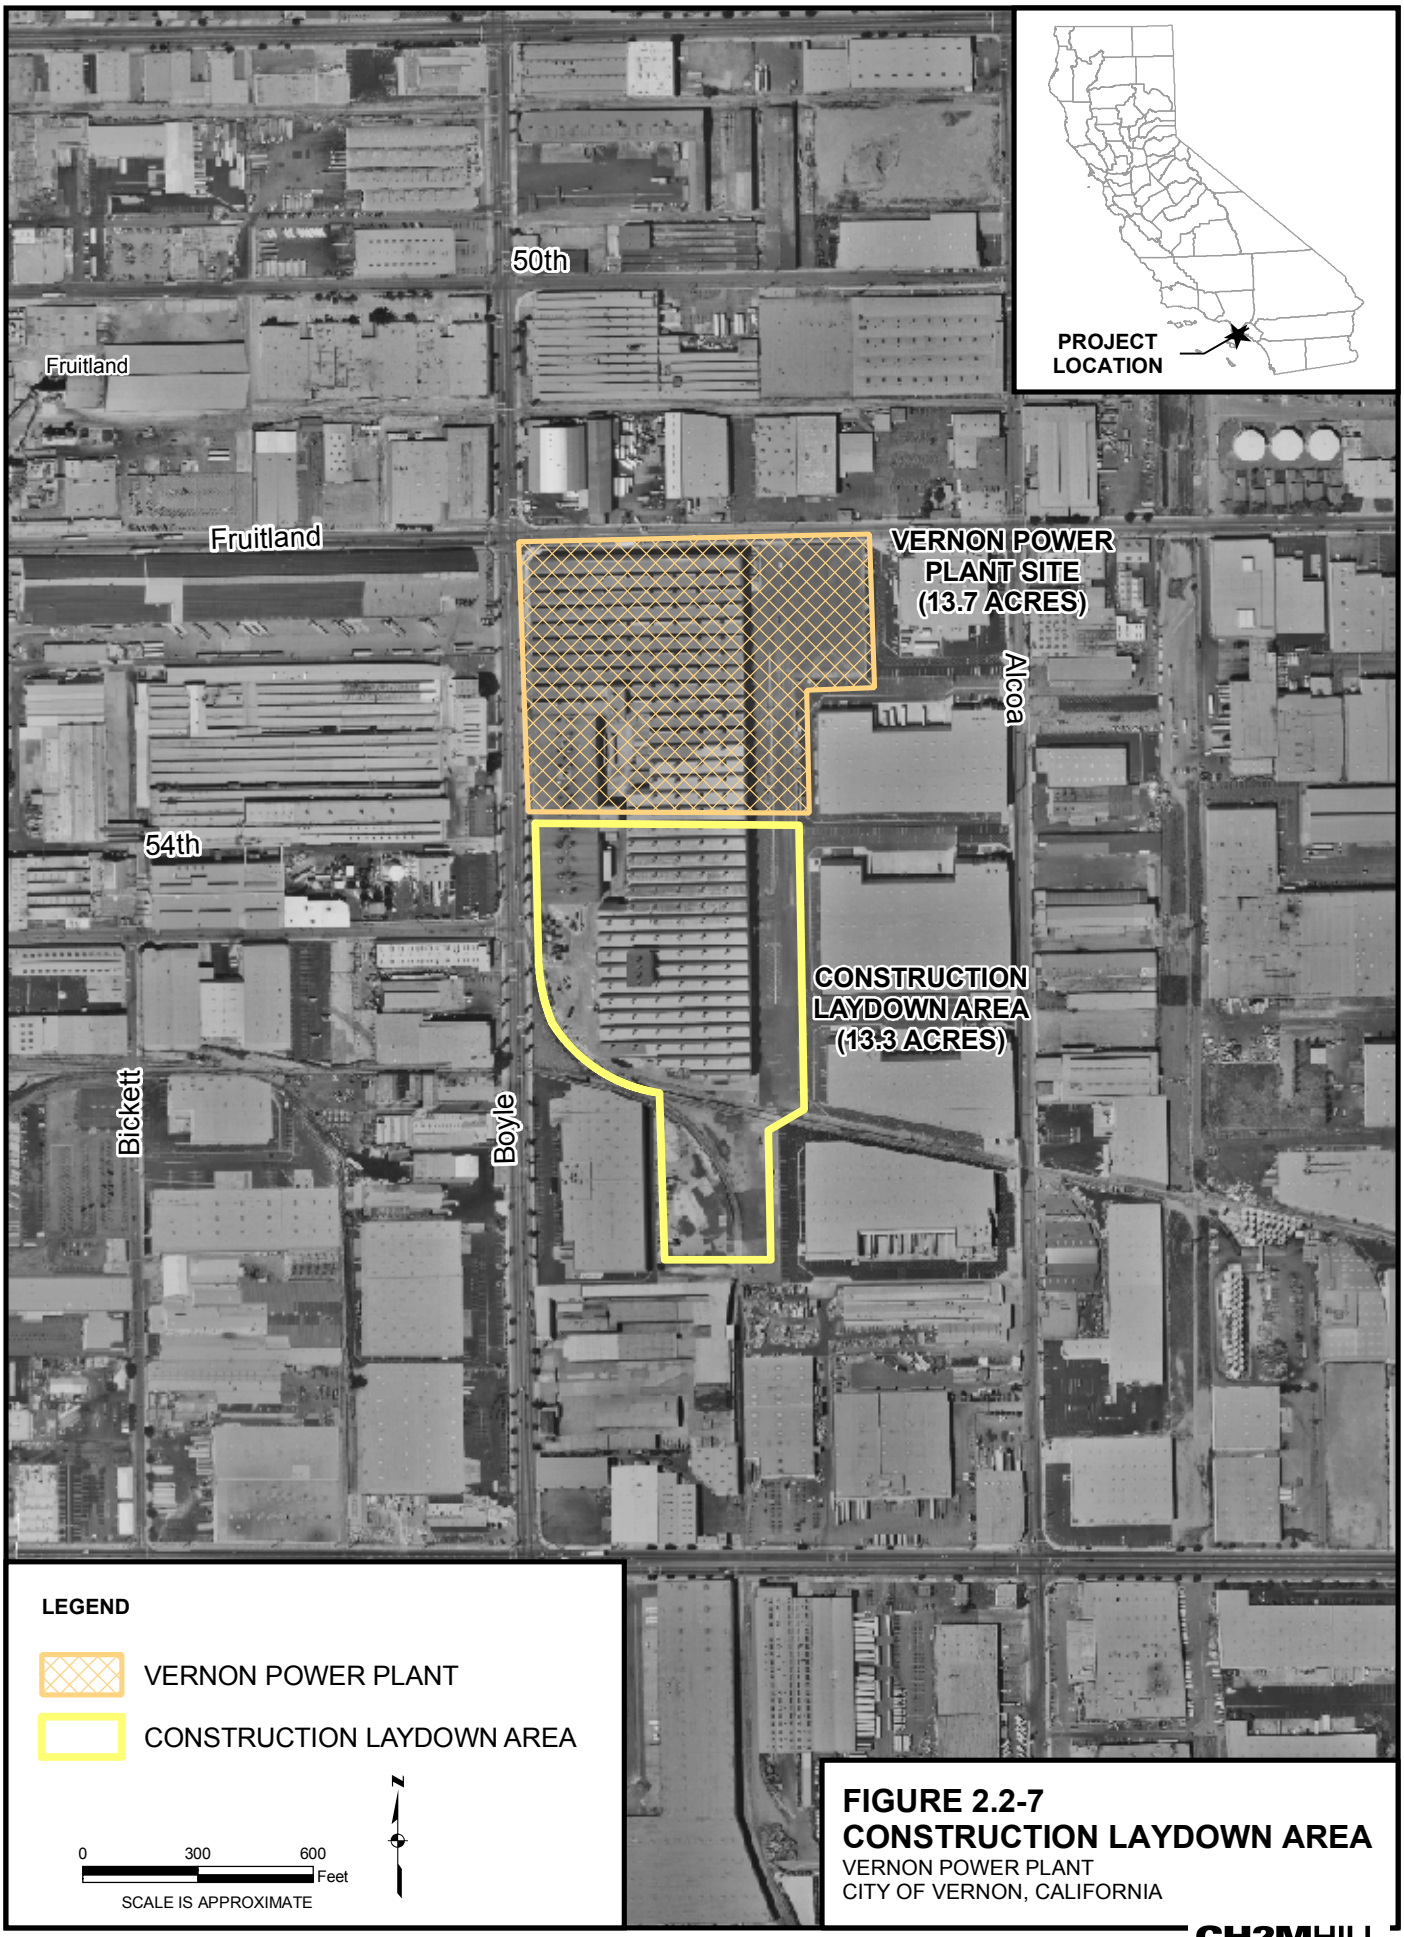

FIGURE 2.2-7
CONSTRUCTION LAYDOWN AREA
VERNON POWER PLANT
CITY OF VERNON, CALIFORNIA

CH2MHILL

RDD \\LOKI\PROJECTS\RDDGIS\VERNON\MXDS\VPP3\VPP3_FIG2_2-7_PROJ_LOC.MXD 6/6/2006 15:54:04