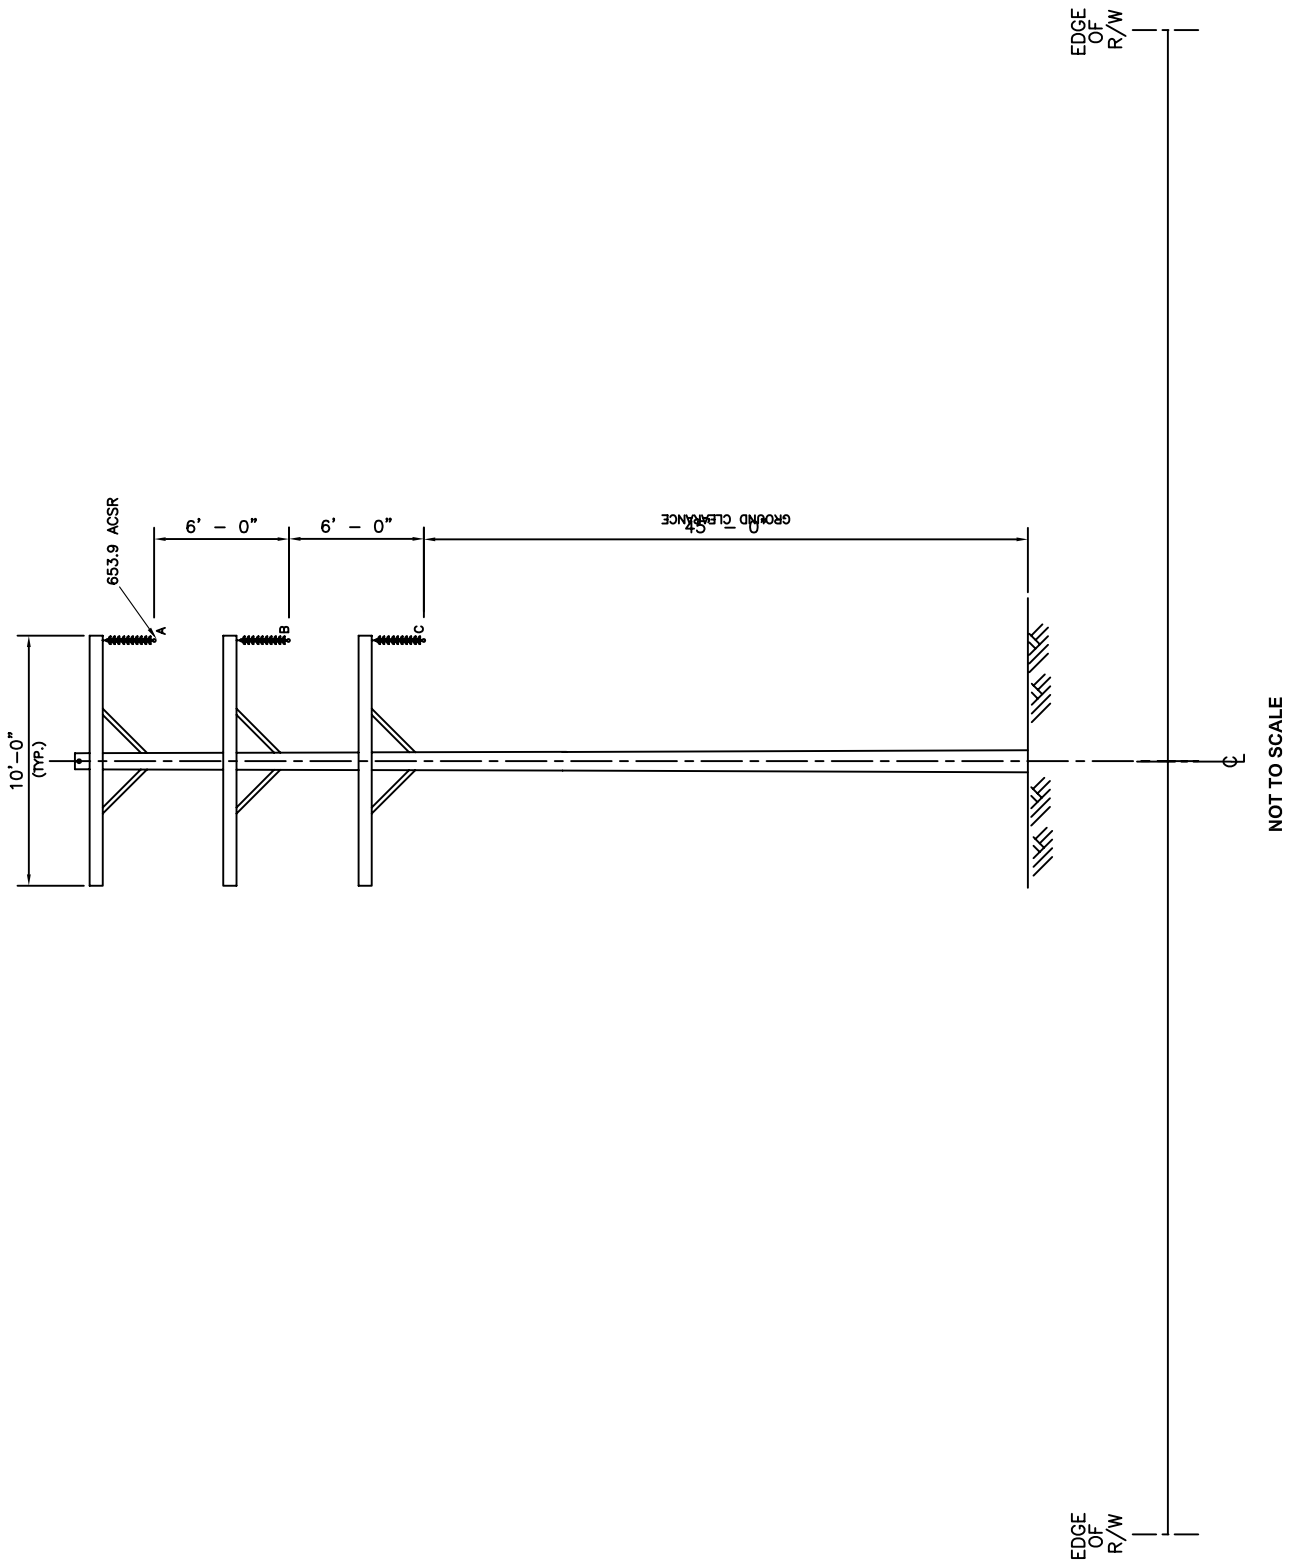

Cross Section J
Alcoa Ave. - Existing

FIGURE 5.5-10

Vernon Power Plant
City of Vernon

Prepared by
CAI Commonwealth Associates Inc.
Jackson, Michigan
Engineers Consultants Construction Managers