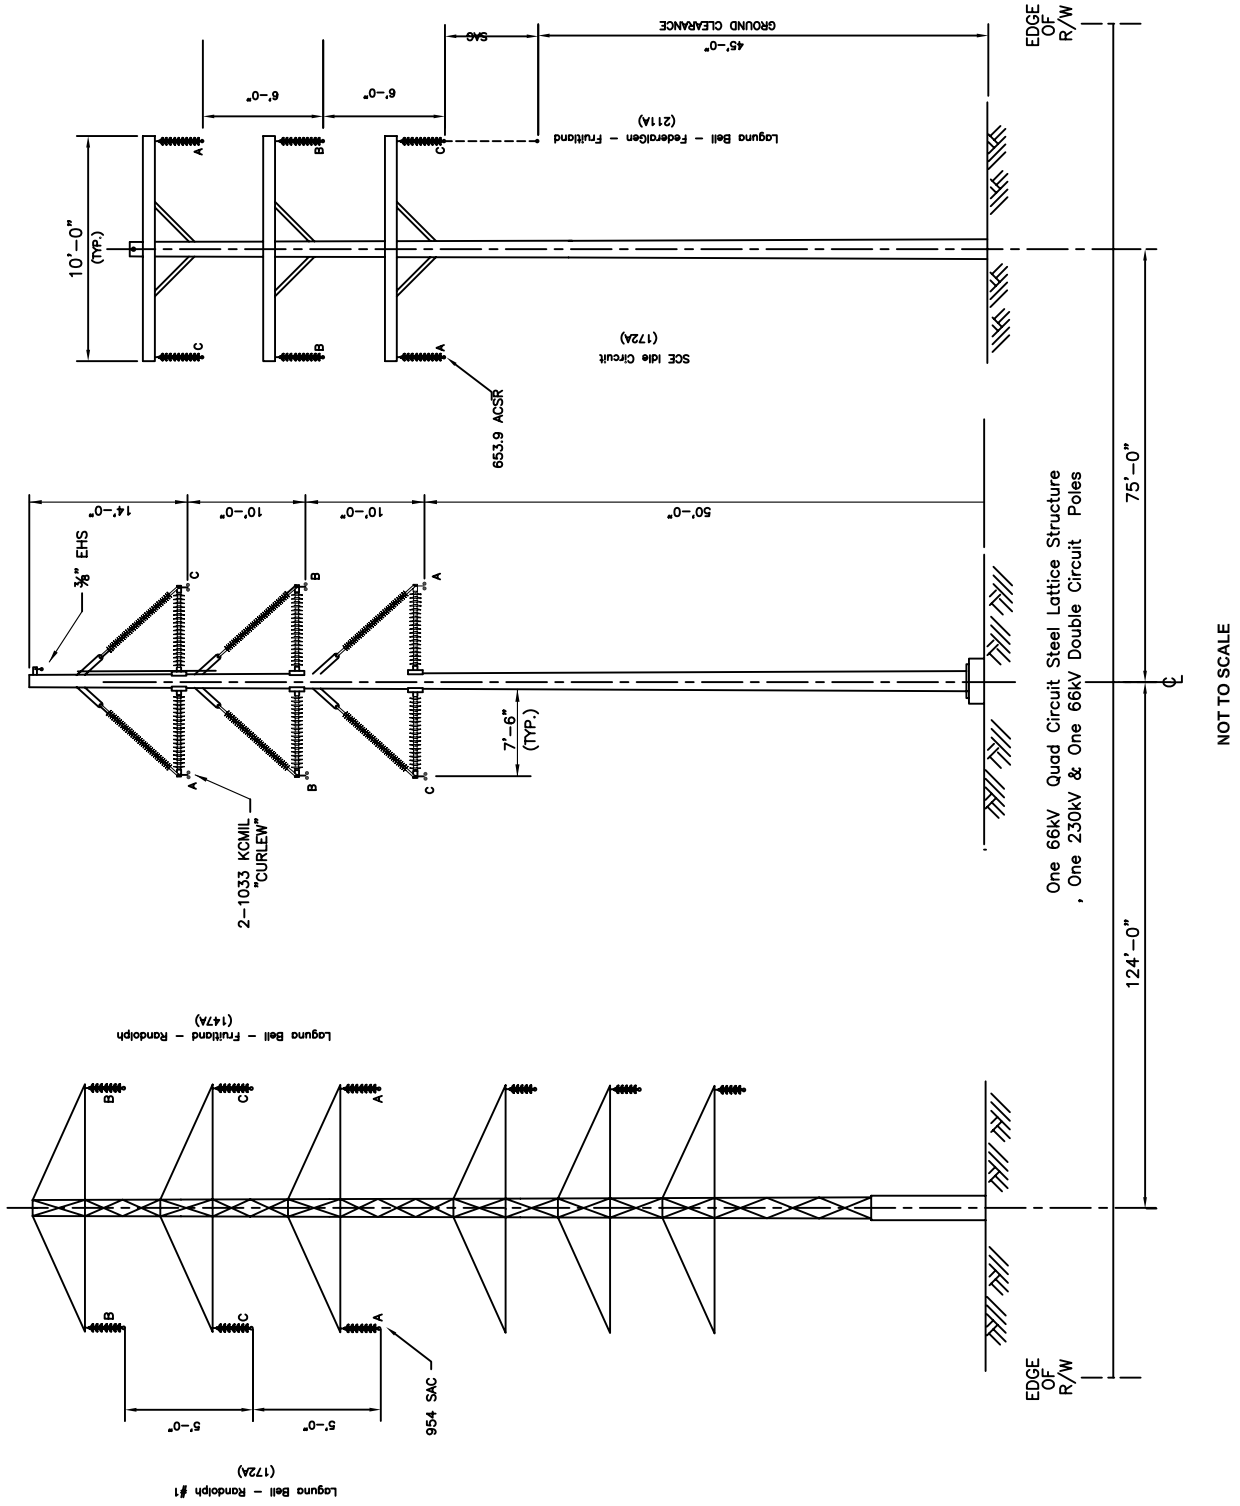


# Cross Section N
# Randolph At Atlantic - New

**FIGURE 5.5-14**

## Vernon Power Project
## City of Vernon

Prepared by
CAI Commonwealth Associates Inc.
Jackson, Michigan
Engineers Consultants Construction Managers