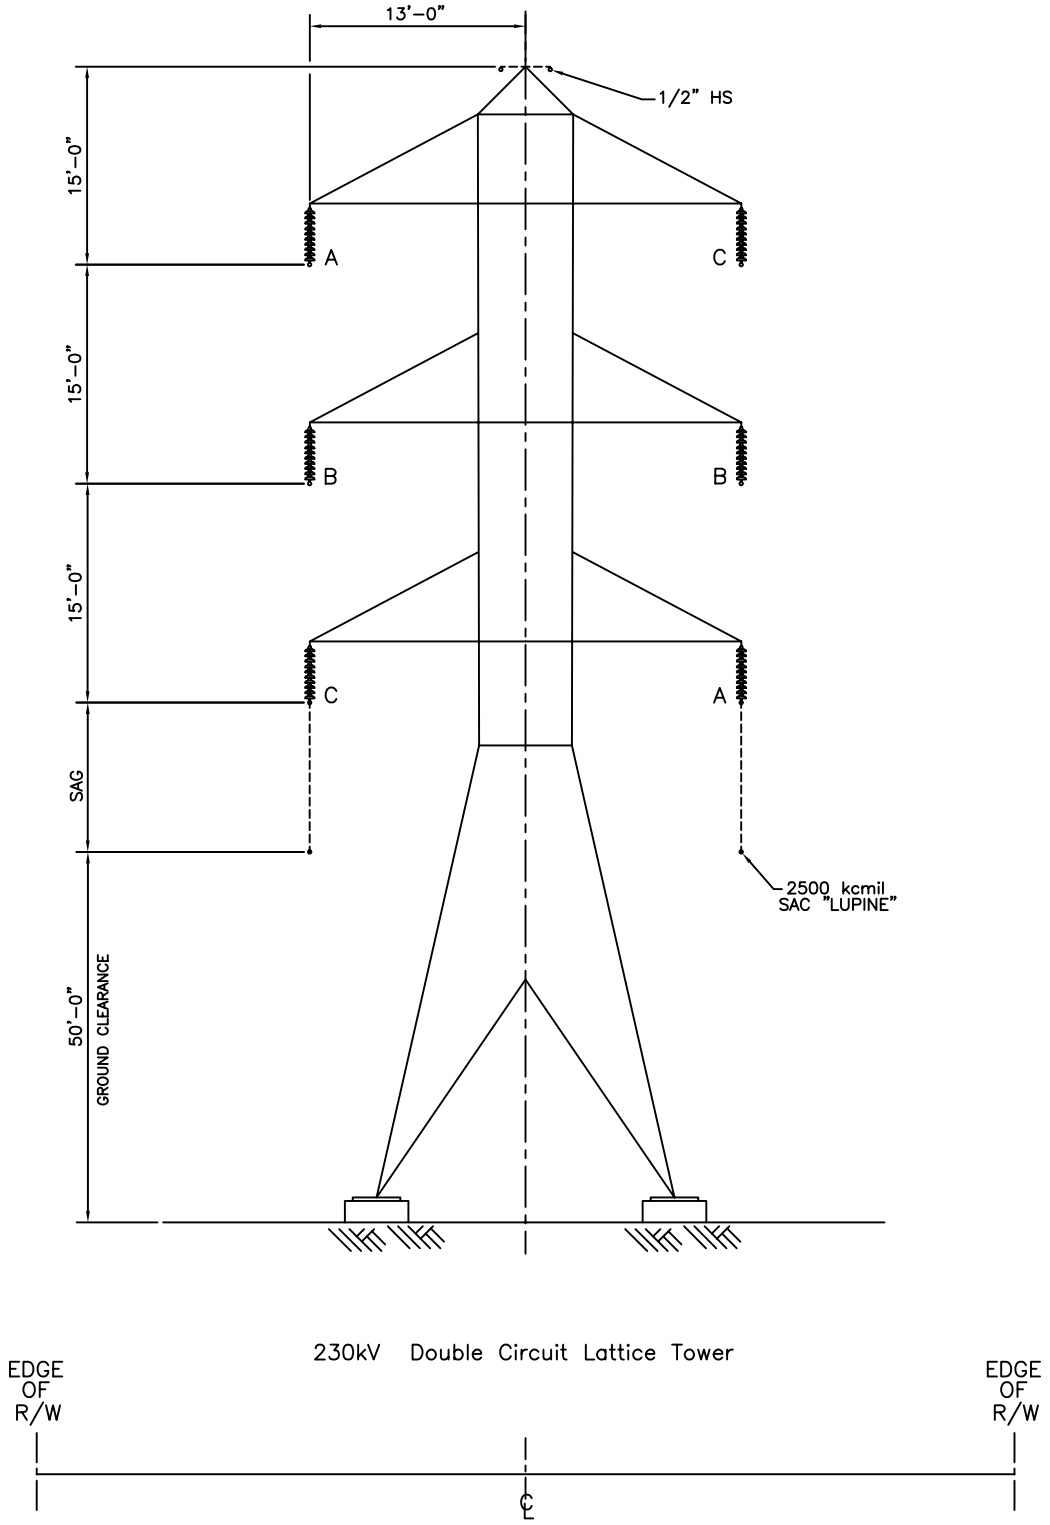

NOT TO SCALE

Cross Section B
LADWP Century To Velasco

Vernon Power Plant
City of Vernon

FIGURE 5.5-2

Prepared by
CAI Commonwealth Associates Inc.
Jackson, Michigan
Engineers Consultants Construction Managers