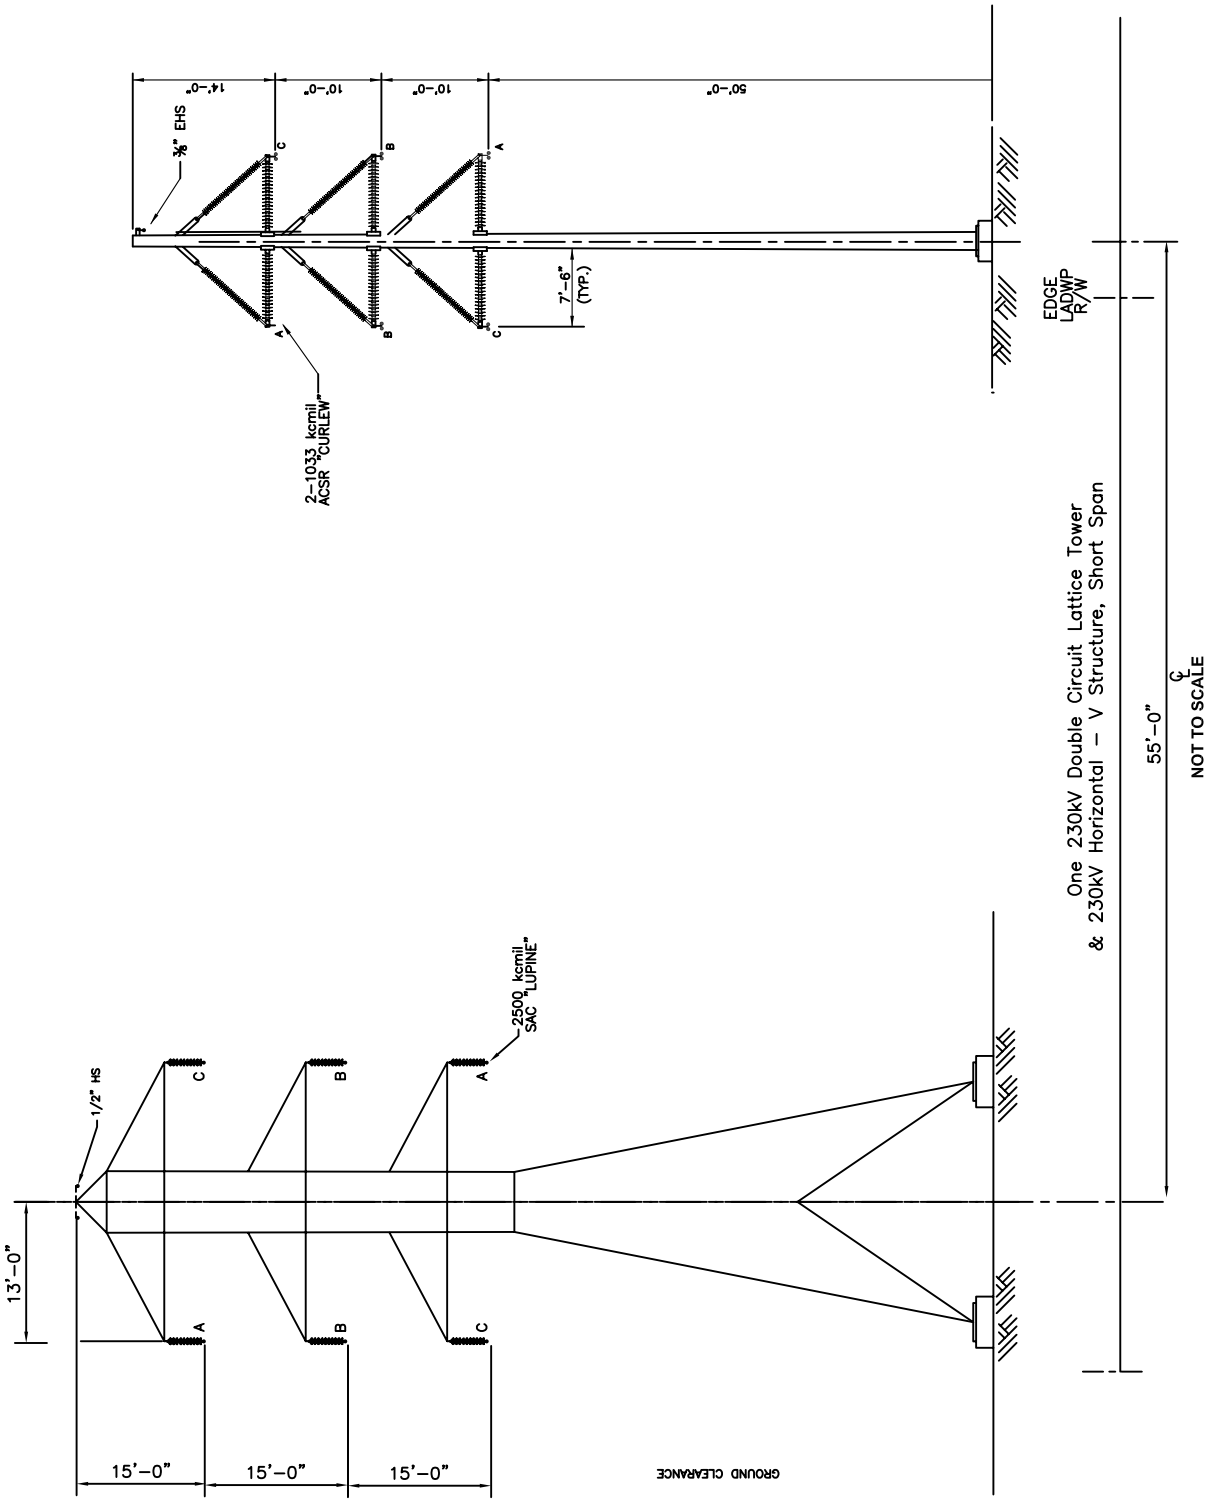


**Cross Section C**
**Parallel to LADWP Century-Velasco - New**

**FIGURE 5.5-3**

**Vernon Power Project**
**City of Vernon**

Prepared by
CAI Commonwealth Associates Inc.
Jackson, Michigan
Engineers Consultants Construction Managers