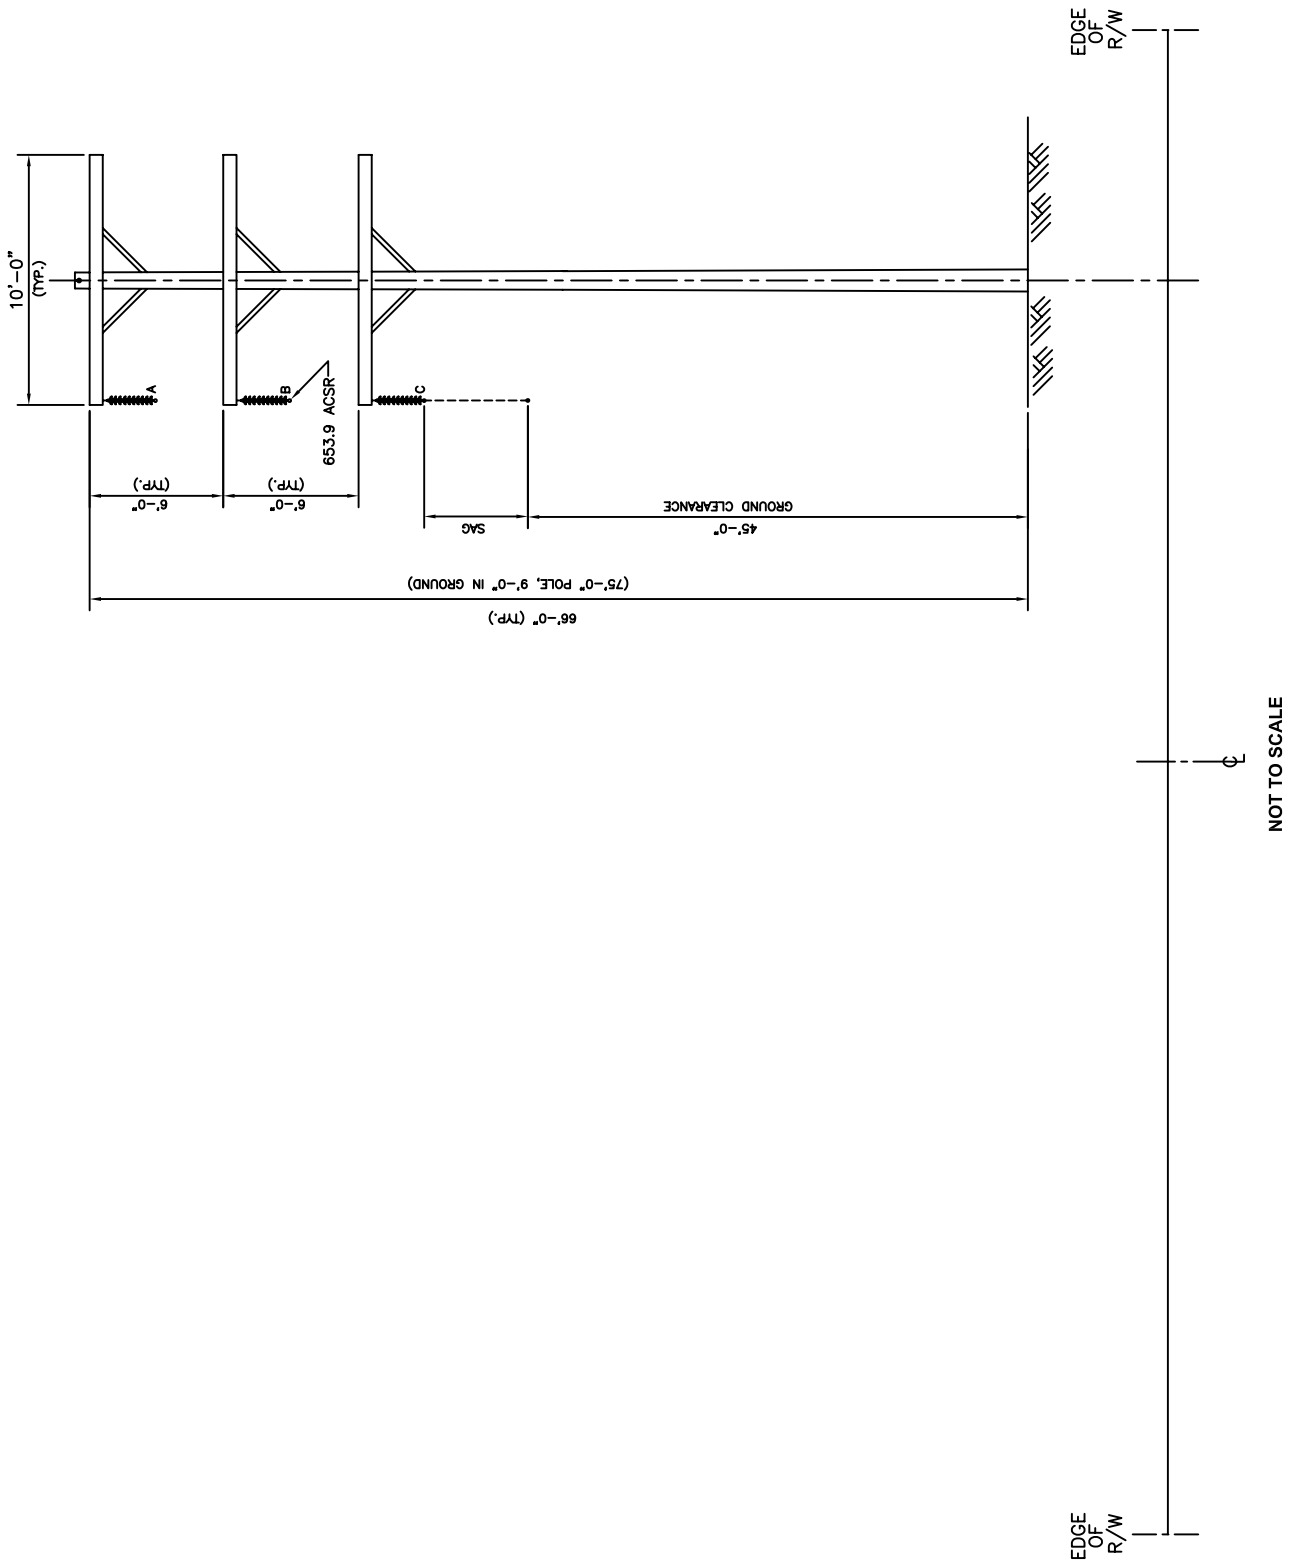

Cross Section D
Downey Ave. - Existing

FIGURE 5.5-4

Vernon Power Plant
City of Vernon

Prepared by
CAI Commonwealth Associates Inc.
Jackson, Michigan
Engineers Consultants Construction Managers