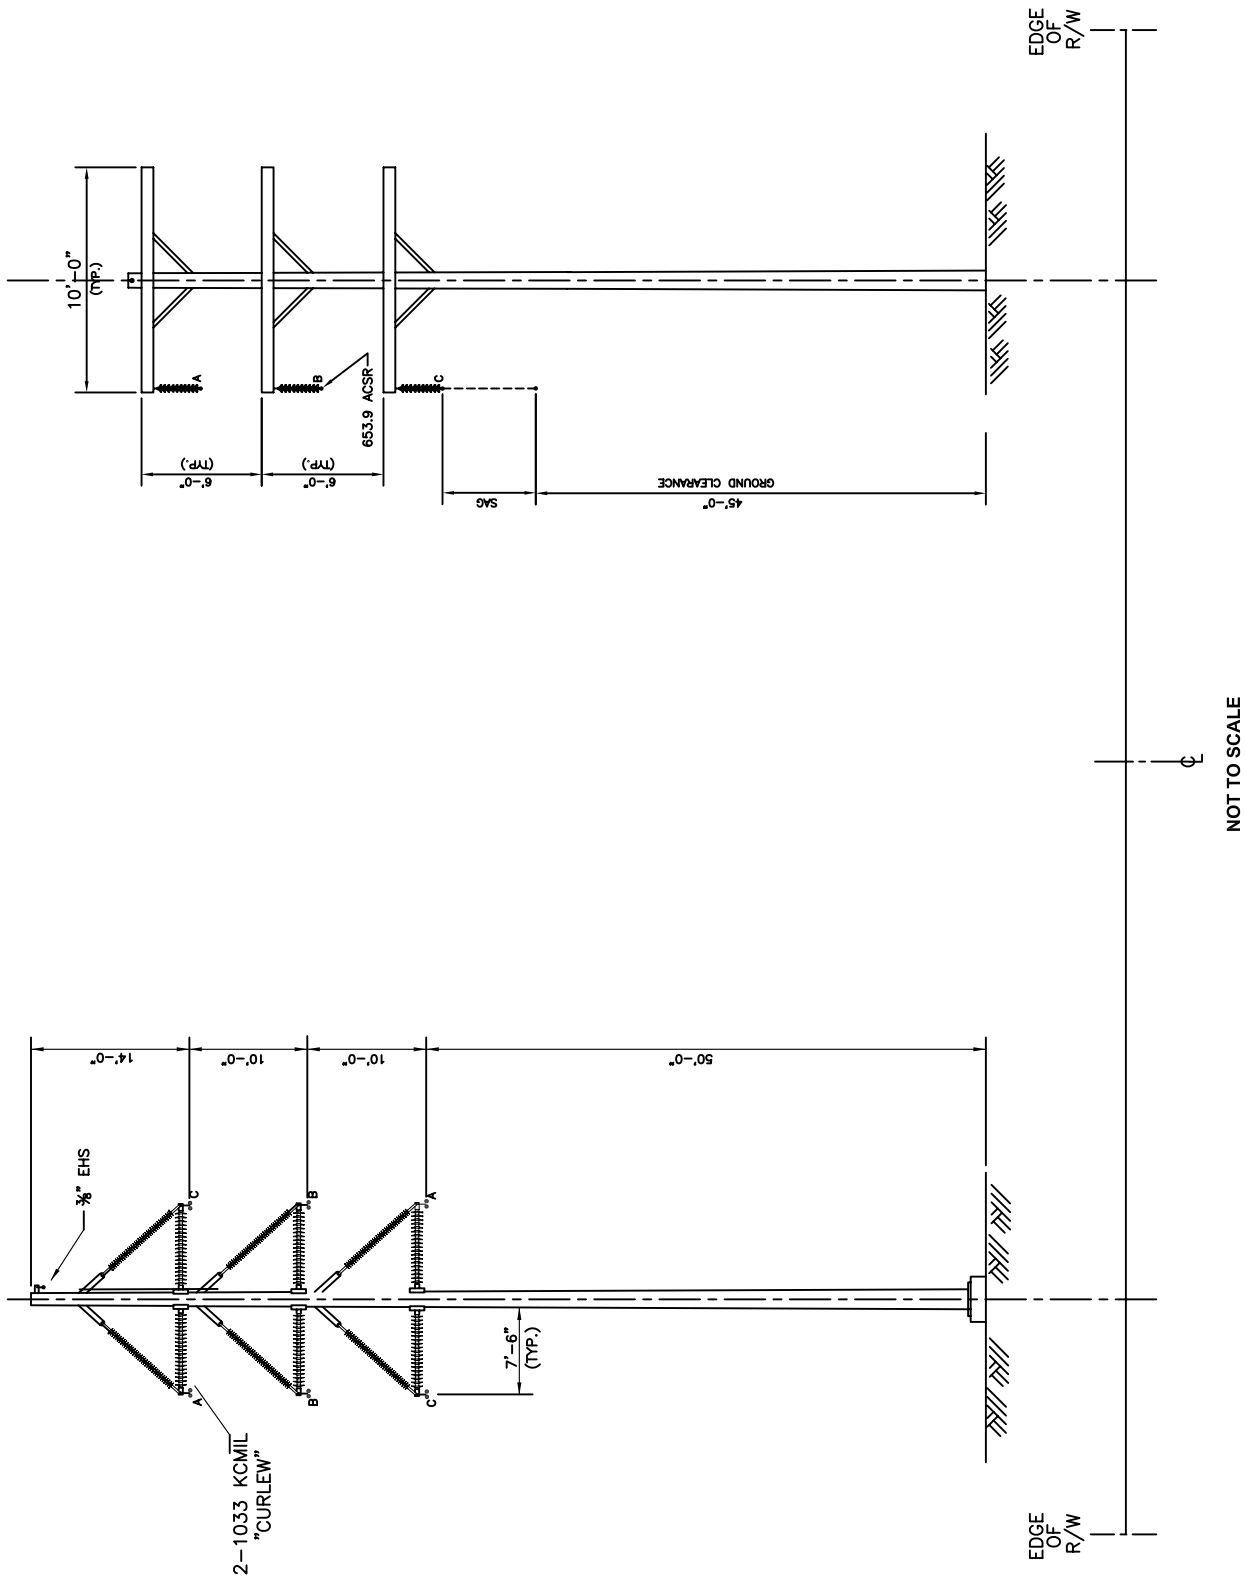


**Cross Section E**
**Downey Ave. - New**

**FIGURE 5.5-5**

**Vernon Power Plant**
**City of Vernon**

Prepared by
CAI Commonwealth Associates Inc.
Jackson, Michigan
Engineers Consultants Construction Managers