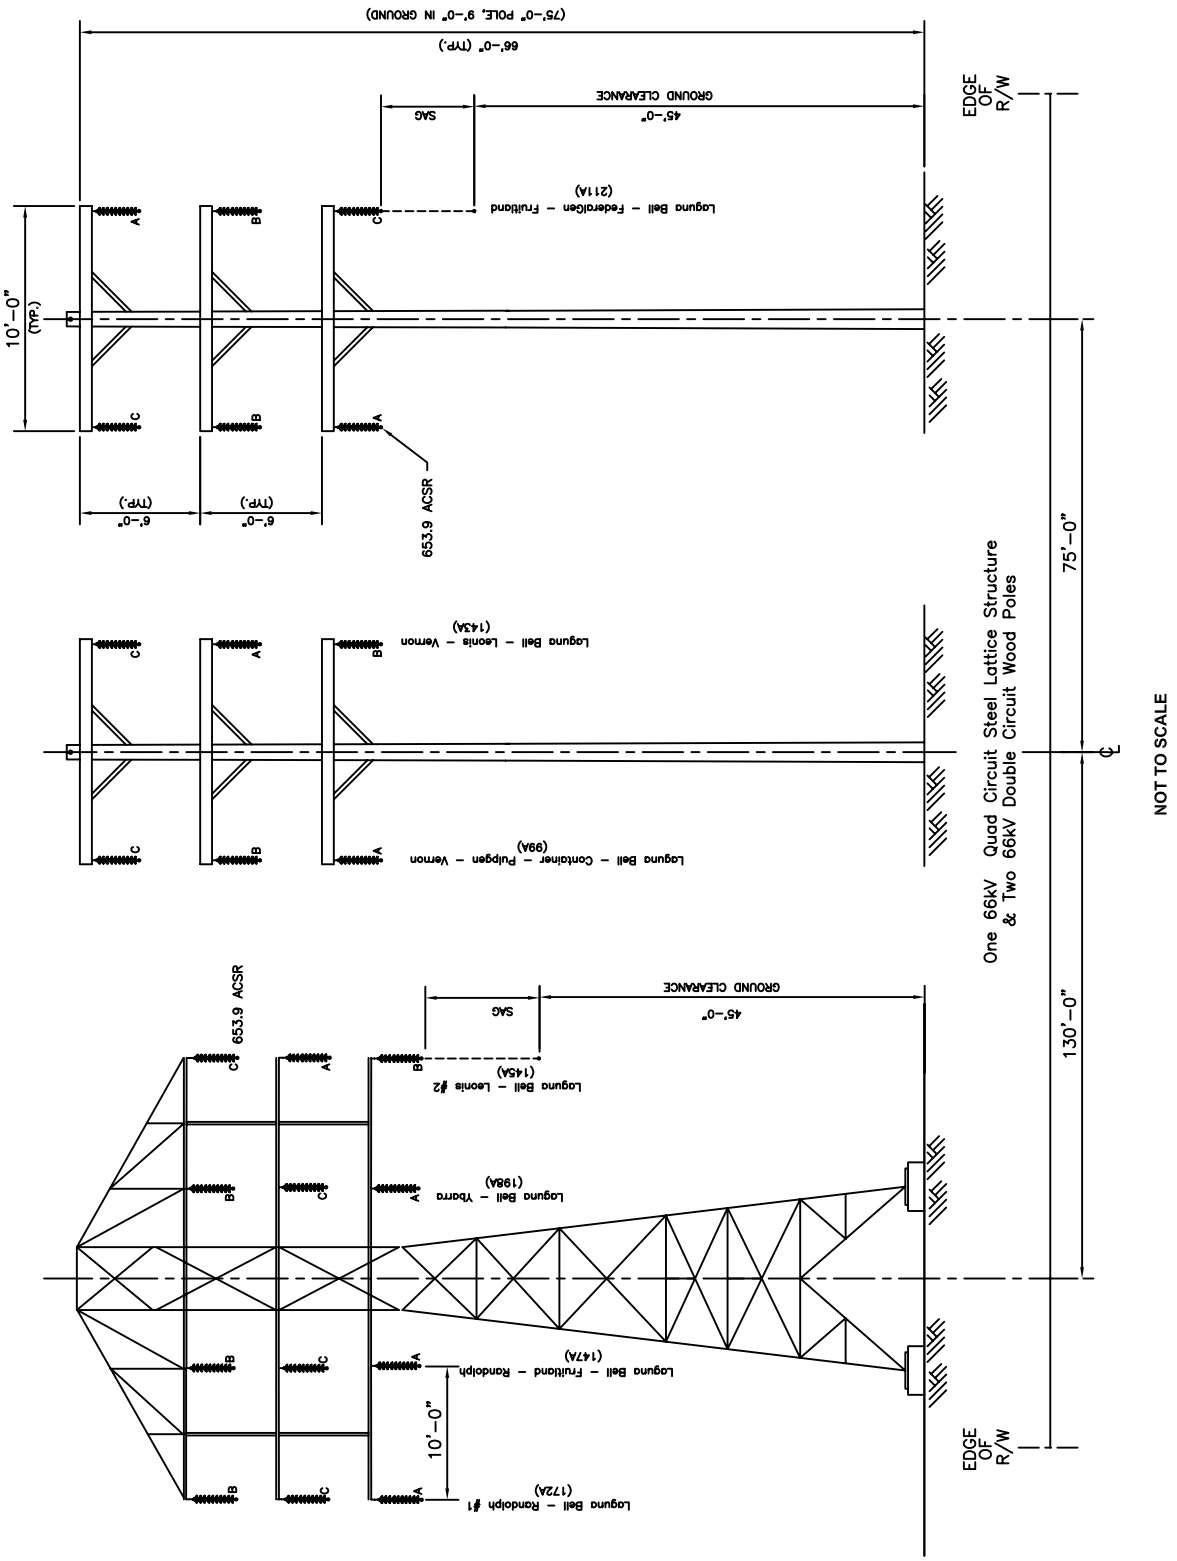


# Cross Section H
# Randolph At Colmar - Existing

**FIGURE 5.5-8**

## Vernon Power Project
## City of Vernon

Prepared by
CAI Commonwealth Associates Inc.
Jackson, Michigan
Engineers Consultants Construction Managers