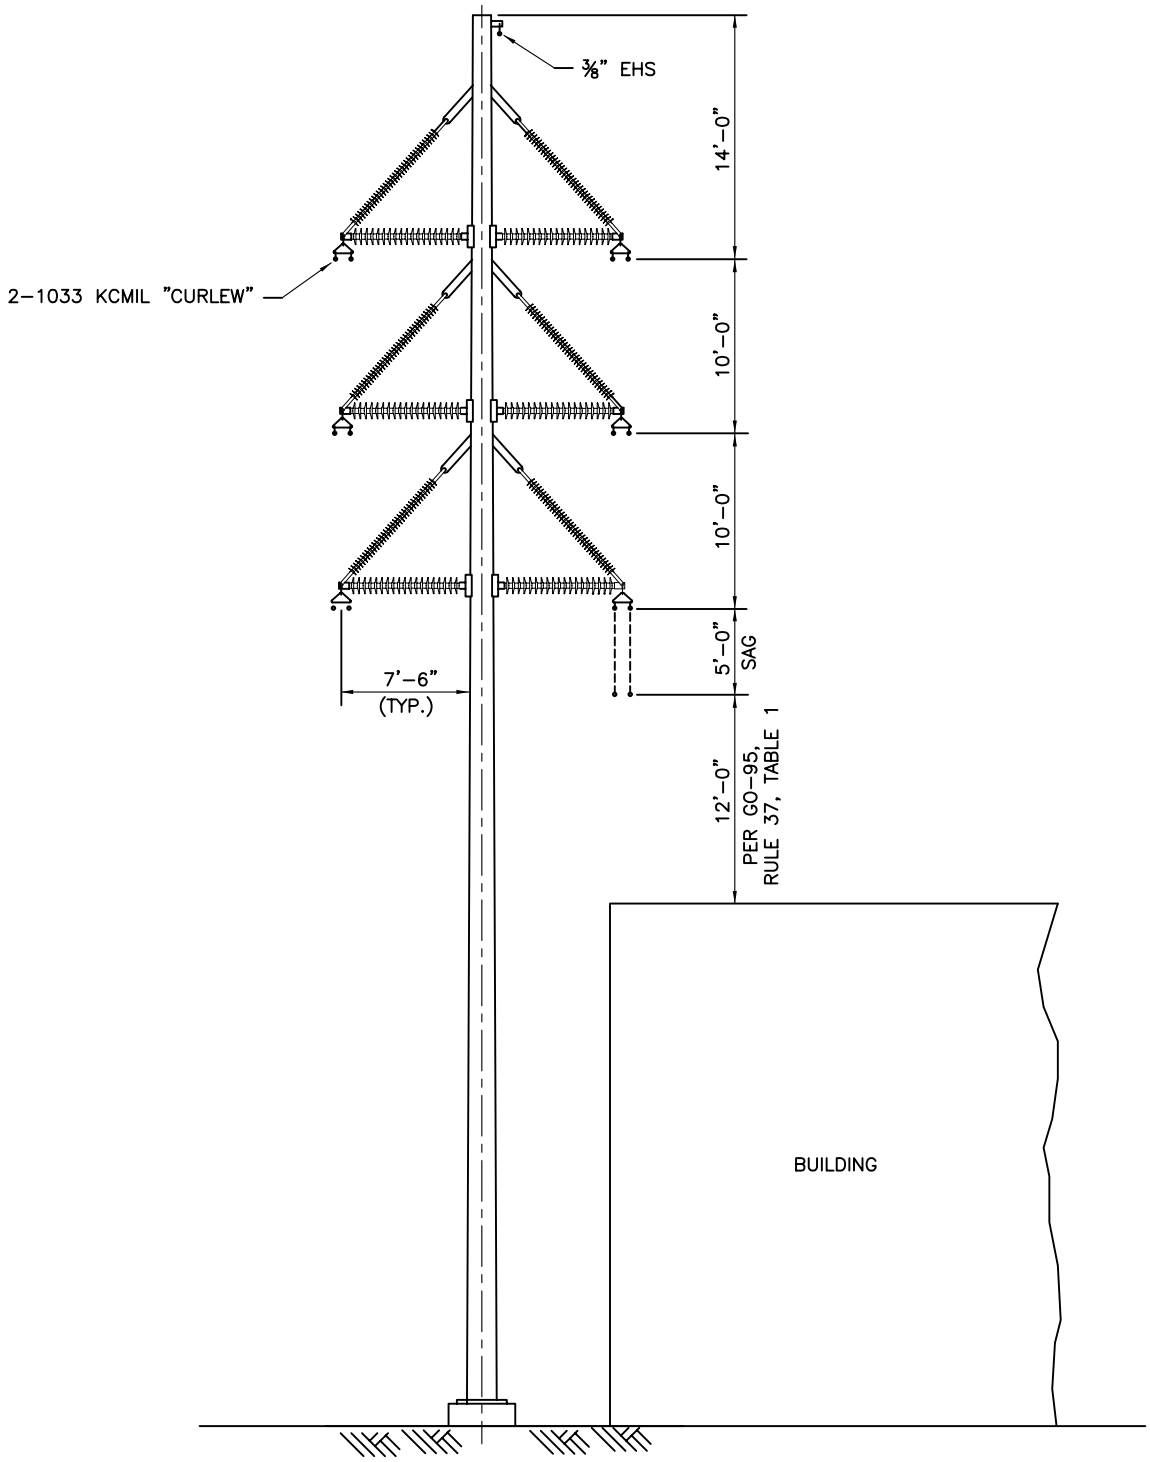

230kV Horizontal-V Structure, Short Span (150')

NOT TO SCALE

VERNON POWER PLANT INTERCONNECTION TYPICAL CROSS SECTION

Figure 5.2-2

Vernon Power Plant
City of Vernon

Prepared by
CAI Commonwealth Associates Inc.
Jackson, Michigan
06/09/06 Engineers Consultants Construction Managers