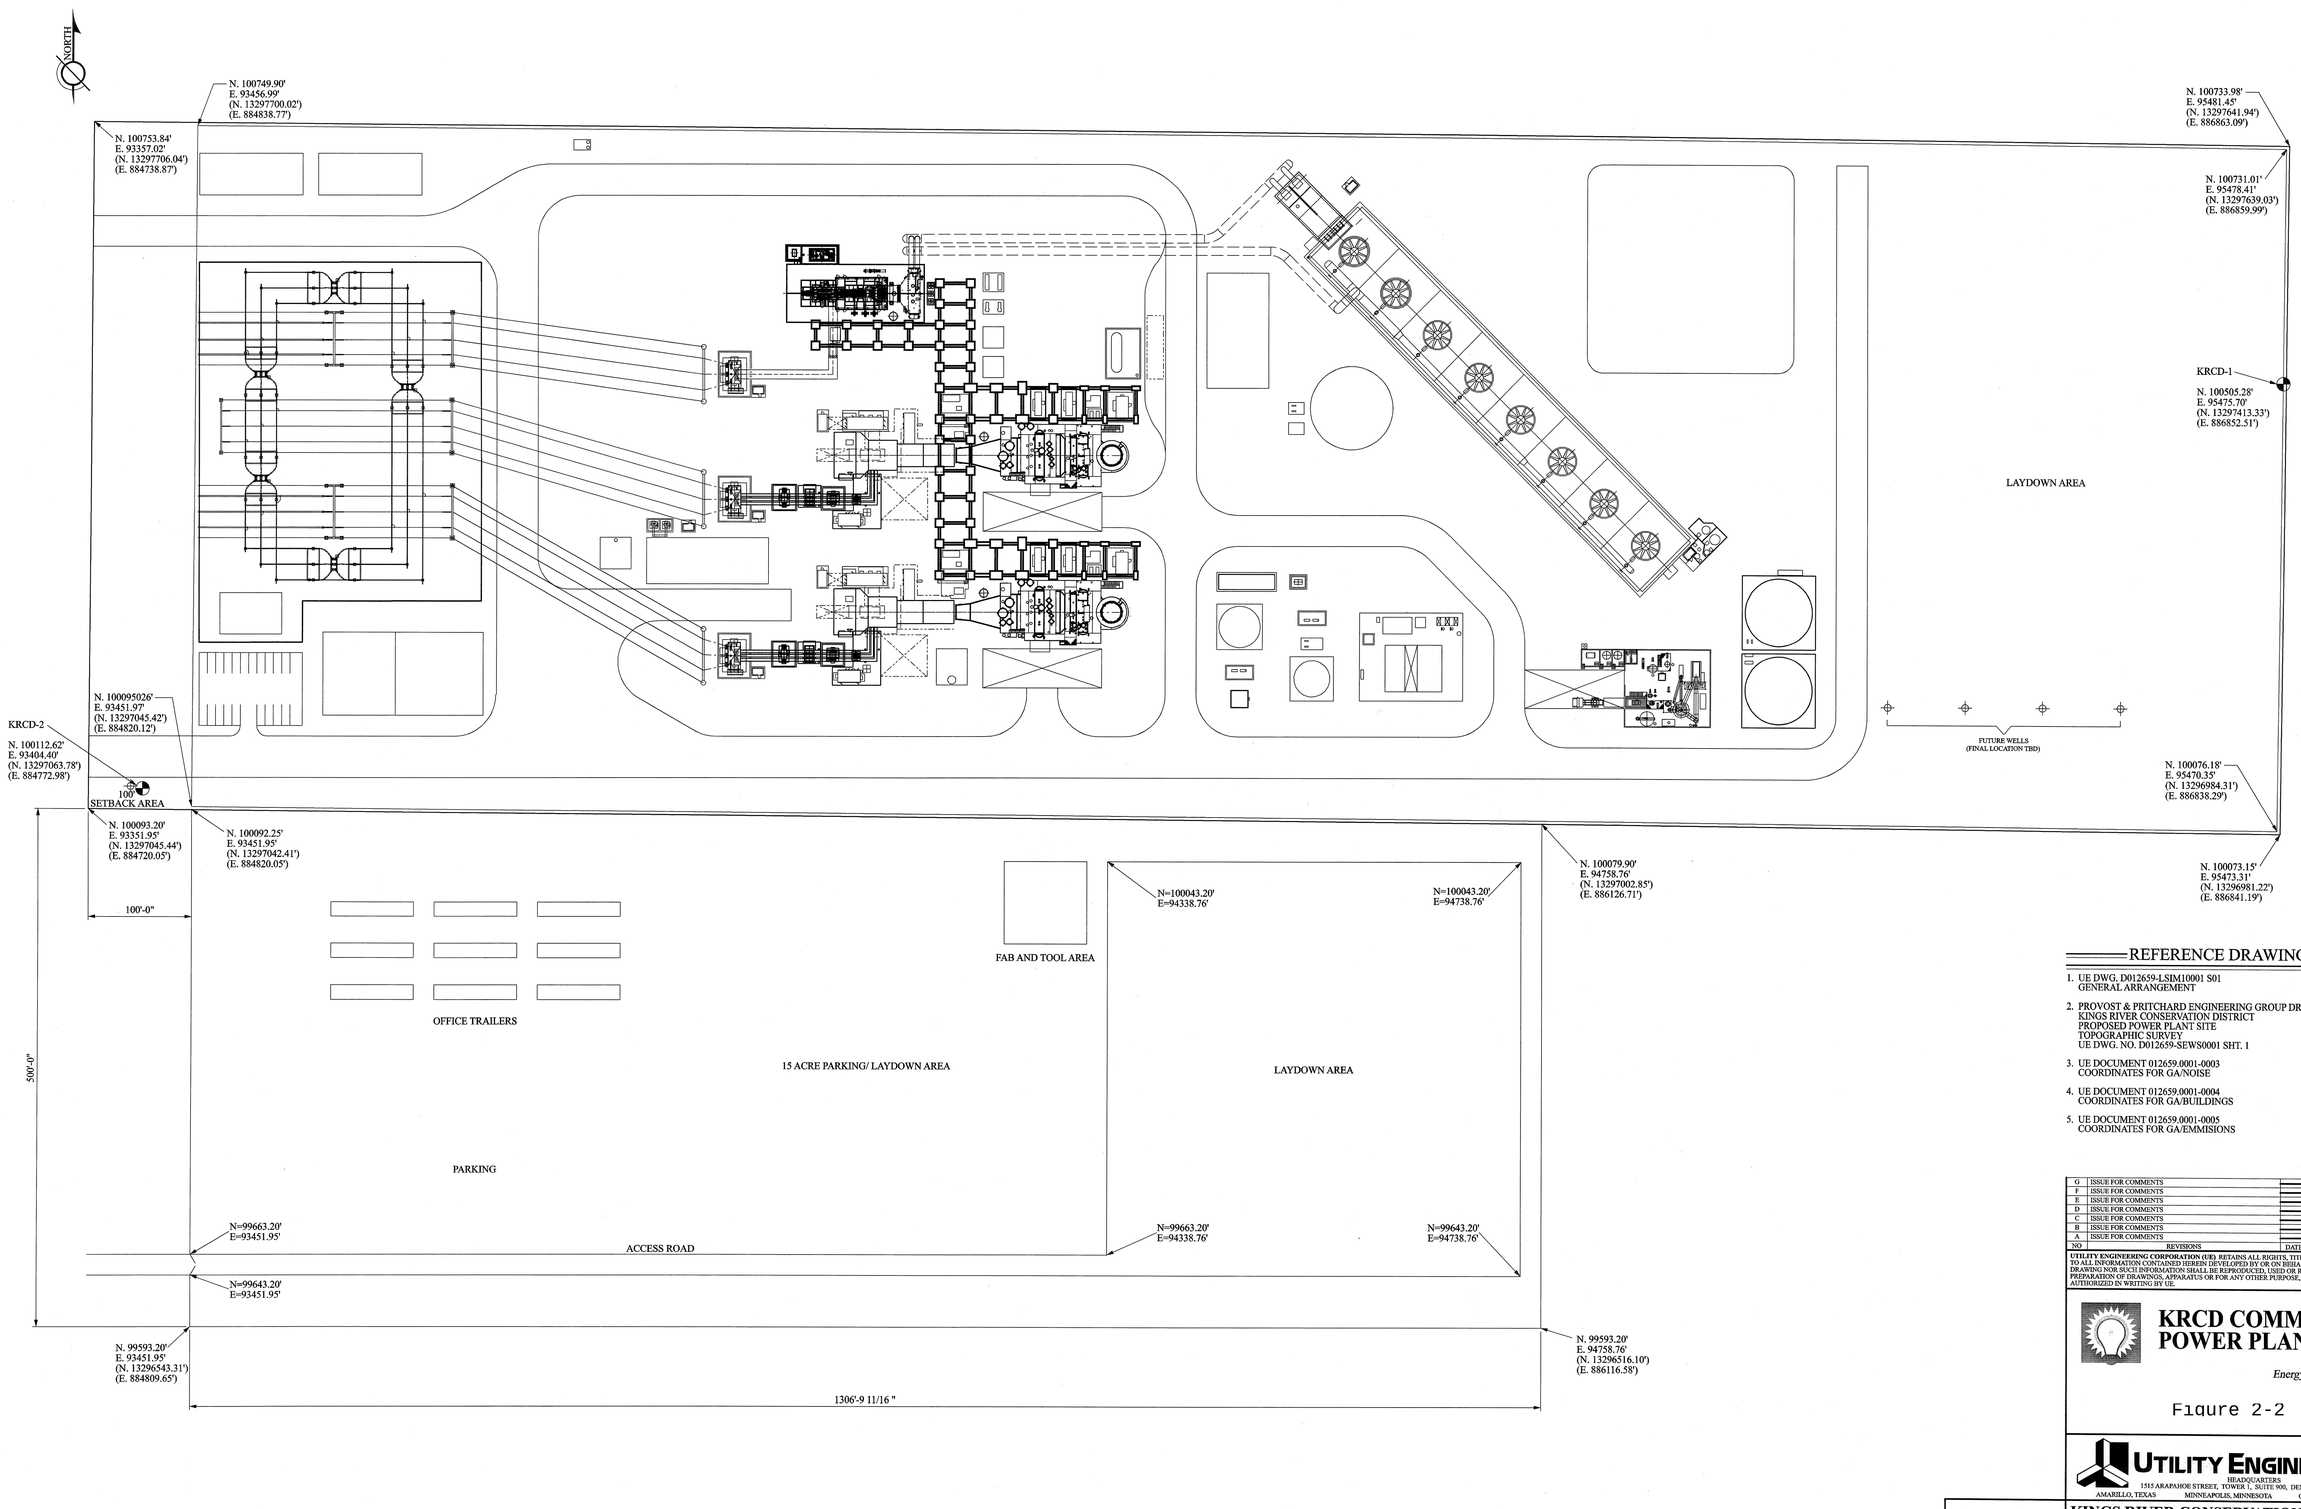

REFERENCE DRAWINGS

1. UE DWG. D012659-LSIM10001 S01
   GENERAL ARRANGEMENT
2. PROVOST & PRITCHARD ENGINEERING GROUP DRAWING
   KINGS RIVER CONSERVATION DISTRICT
   PROPOSED POWER PLANT SITE
   TOPOGRAPHIC SURVEY
   UE DWG. NO. D012659-SEWS0001 SHT. 1
3. UE DOCUMENT 012659.0001-0003
   COORDINATES FOR GA/NOISE
4. UE DOCUMENT 012659.0001-0004
   COORDINATES FOR GA/BUILDINGS
5. UE DOCUMENT 012659.0001-0005
   COORDINATES FOR GA/EMMISIONS

NO	REVISIONS	DATE	DSNR	CHK	ENGR	APPR
G	ISSUE FOR COMMENTS					
F	ISSUE FOR COMMENTS					
E	ISSUE FOR COMMENTS					
D	ISSUE FOR COMMENTS					
C	ISSUE FOR COMMENTS					
B	ISSUE FOR COMMENTS					
A	ISSUE FOR COMMENTS					

UTILITY ENGINEERING CORPORATION (UE) RETAINS ALL RIGHTS, TITLE AND INTEREST, IN AND TO ALL INFORMATION CONTAINED HEREIN DEVELOPED BY OR ON BEHALF OF UE. NEITHER THIS DRAWING NOR SUCH INFORMATION SHALL BE REPRODUCED, USED OR RELIED UPON FOR THE PREPARATION OF DRAWINGS, APPARATUS OR FOR ANY OTHER PURPOSE, EXCEPT AS EXPRESSLY AUTHORIZED IN WRITING BY UE.

KRCD COMMUNITY POWER PLANT

Energy for our Future

Figure 2-2

UTILITY ENGINEERING
HEADQUARTERS
1515 ARAPAHOE STREET, TOWER 1, SUITE 900, DENVER, CO 80202-4256
AMARILLO, TEXAS MINNEAPOLIS, MINNESOTA OMAHA, NEBRASKA

KINGS RIVER CONSERVATION DISTRICT
GENERAL ARRANGEMENT
CONSTRUCTION PARKING/LAYDOWN AREA

DRAWN	DESIGNED	CHECKED	CHECKED
2/2/07	E. McElhaven 2/2/07	2/2/07	
APPROVED	CADD DRAWING NUMBER	SHEET	REV
APPROVED 2/2/07 E. McElhaven	D012659-LSIM10002	01	G

70 0 35 70 105 140
SCALE
1" = 70'-0"

$$USERNAME$$$$$$$$YTIME$$$$$$$DATE$$$$$$ $$$$$$$$$DESIGNFIL$$$$$$$$$