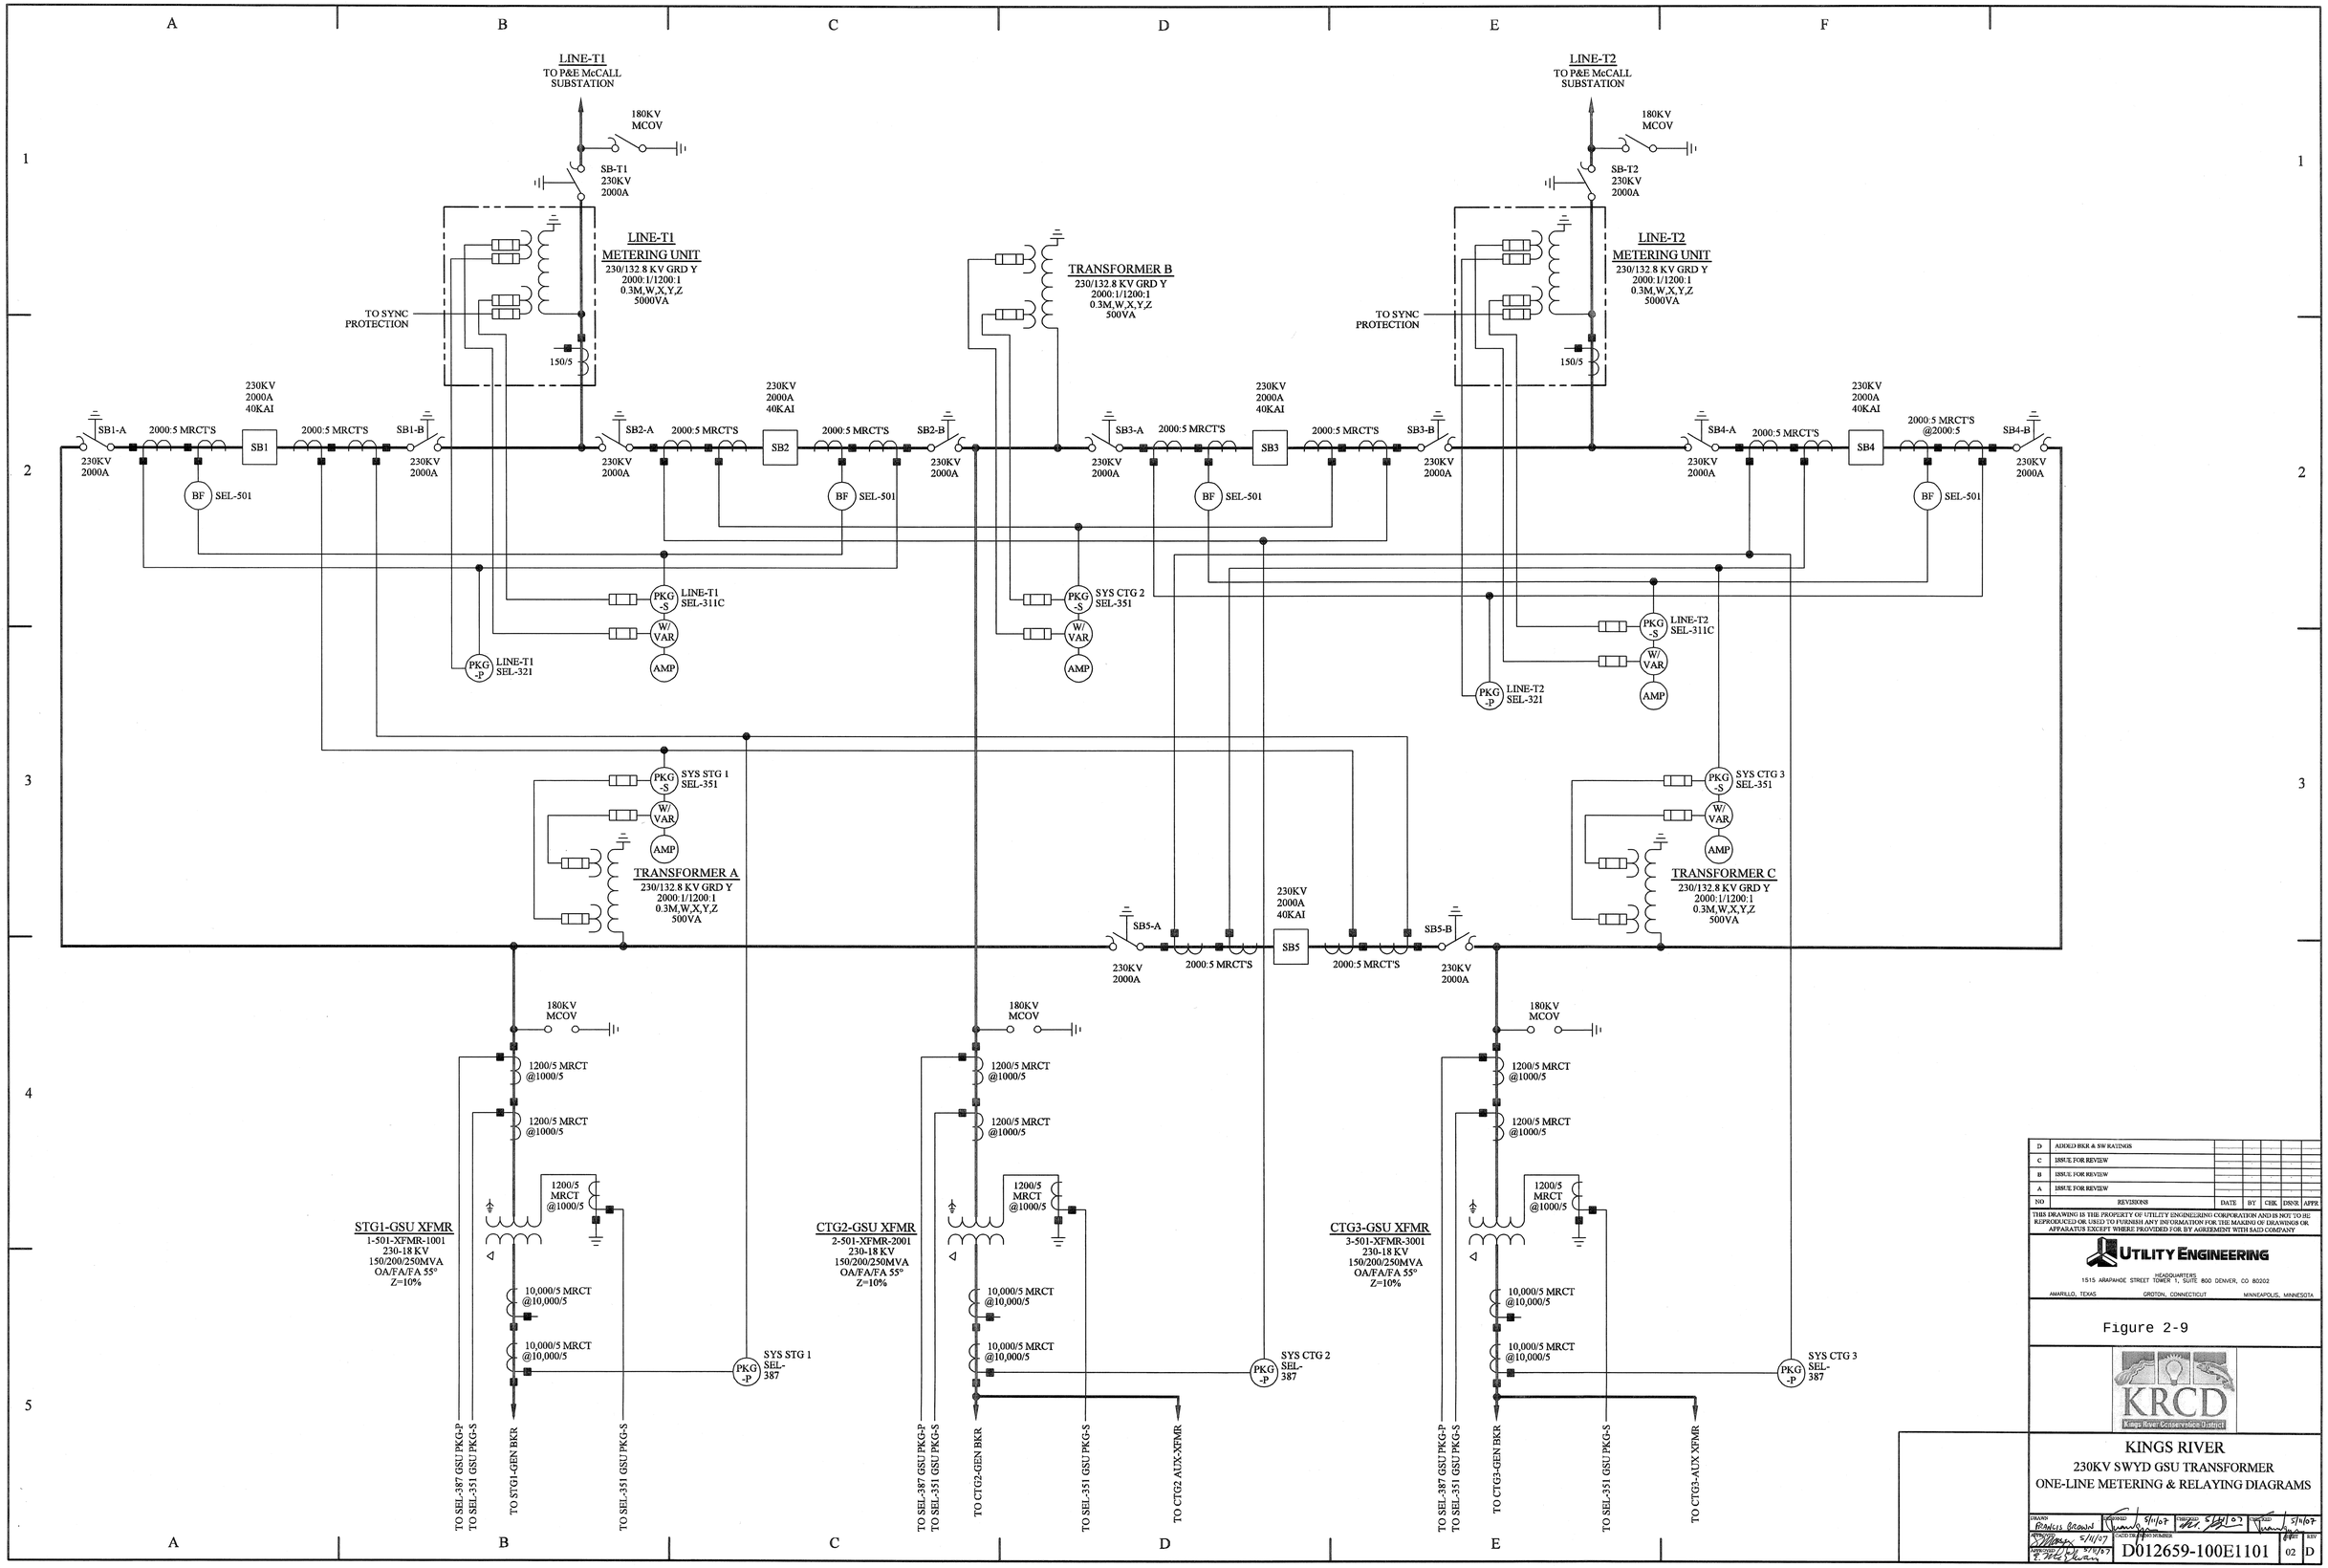

NO	REVISIONS	DATE	BY	CHK	DSNR	APPR
D	ADDED BKR & SW RATINGS					
C	ISSUE FOR REVIEW					
B	ISSUE FOR REVIEW					
A	ISSUE FOR REVIEW					

THIS DRAWING IS THE PROPERTY OF UTILITY ENGINEERING CORPORATION AND IS NOT TO BE REPRODUCED OR USED TO FURNISH ANY INFORMATION FOR THE MAKING OF DRAWINGS OR APPARATUS EXCEPT WHERE PROVIDED FOR BY AGREEMENT WITH SAID COMPANY

UTILITY ENGINEERING
HEADQUARTERS
1515 ARAPAHOE STREET TOWER 1, SUITE 800 DENVER, CO 80202
AMARILLO, TEXAS GROTON, CONNECTICUT MINNEAPOLIS, MINNESOTA

Figure 2-9

KRCD
Kings River Conservation District

KINGS RIVER
230KV SWYD GSU TRANSFORMER
ONE-LINE METERING & RELAYING DIAGRAMS

DRAWN	DESIGNED	CHECKED	CONTROLLED
Rodolfo Grossi	5/11/07	5/11/07	5/11/07
APPROVED 5/11/07	APPROVED 5/11/07	CONTROL DRAWING NUMBER	SHEET 02 REV D

P:\DPW\C01\D2659\Archives\Orig\Dwg\01101-02-REV D.dwg, 5/11/2007 10:56:11 AM, Francis