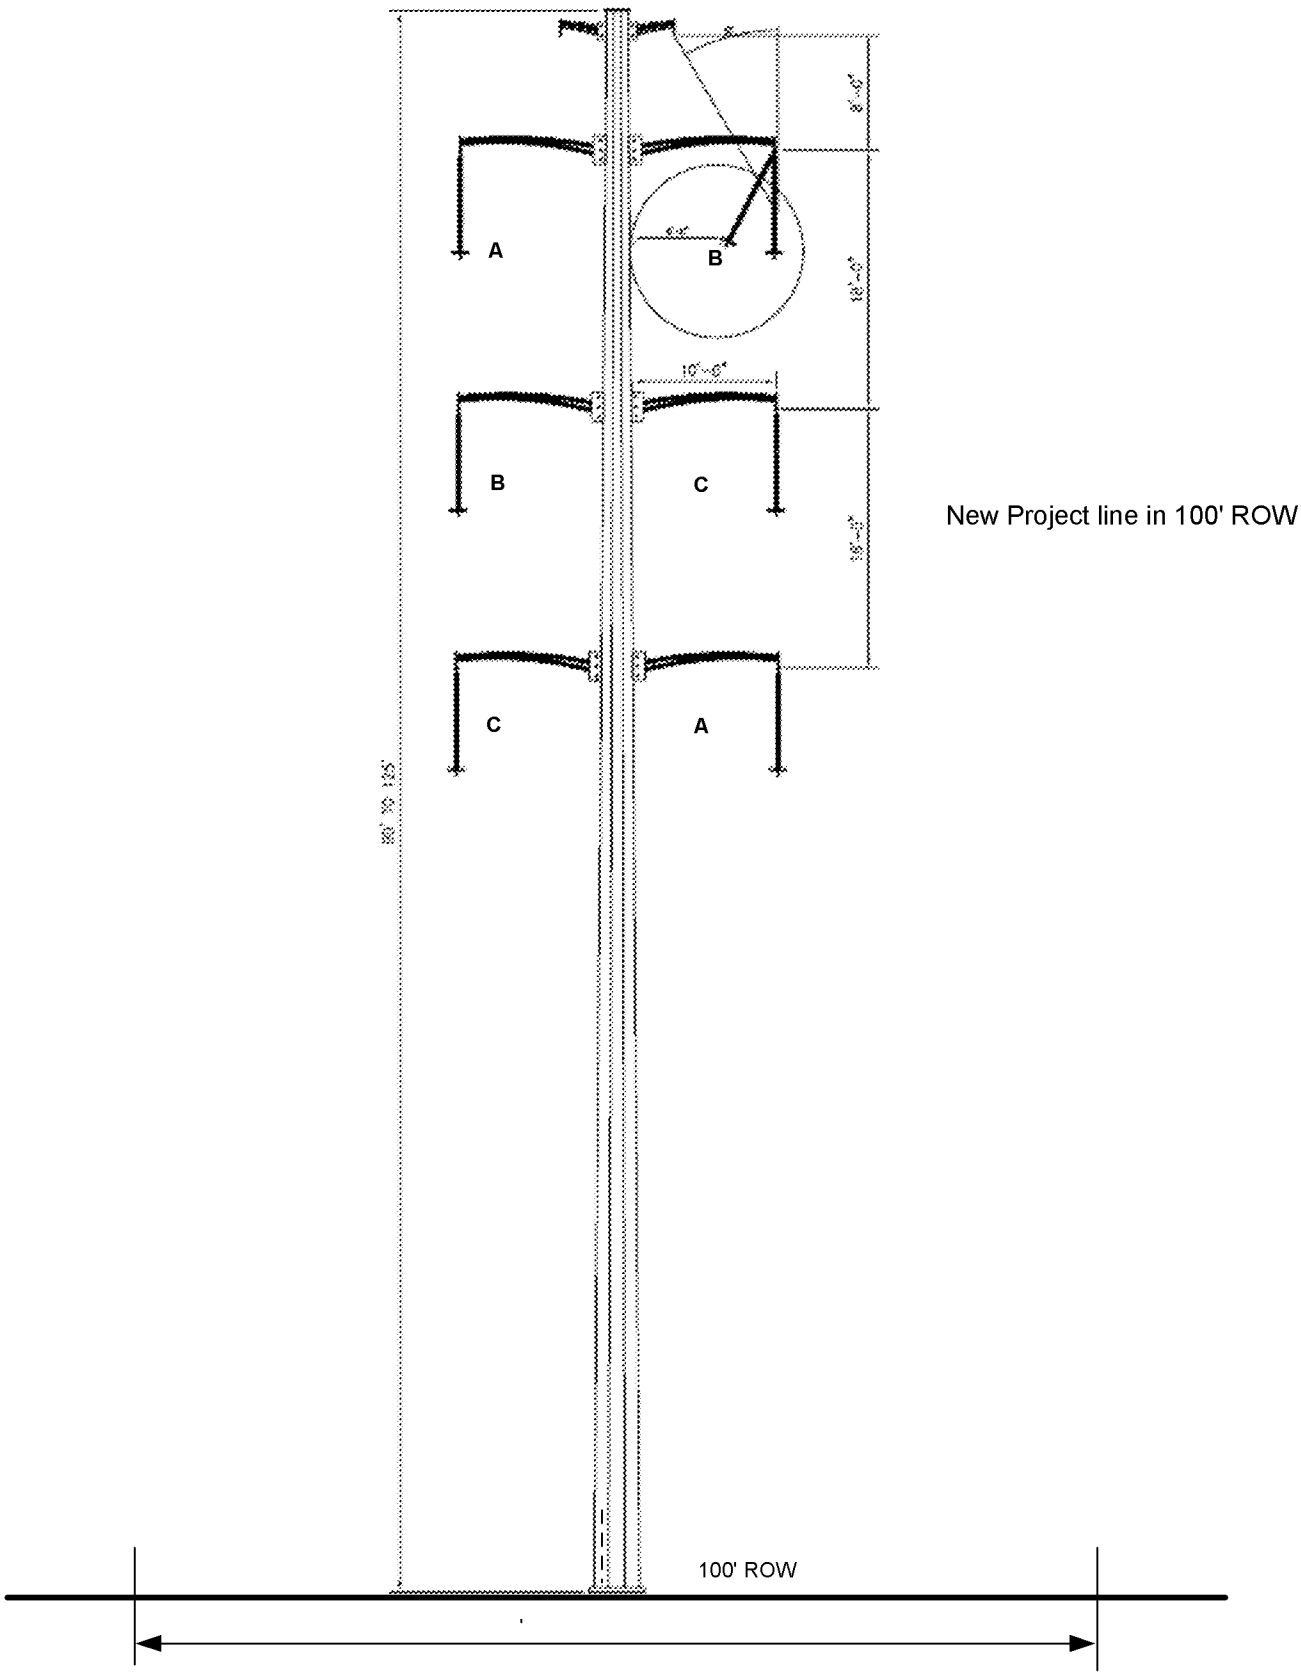Figure 4-3
Elevation View of Cross Section A