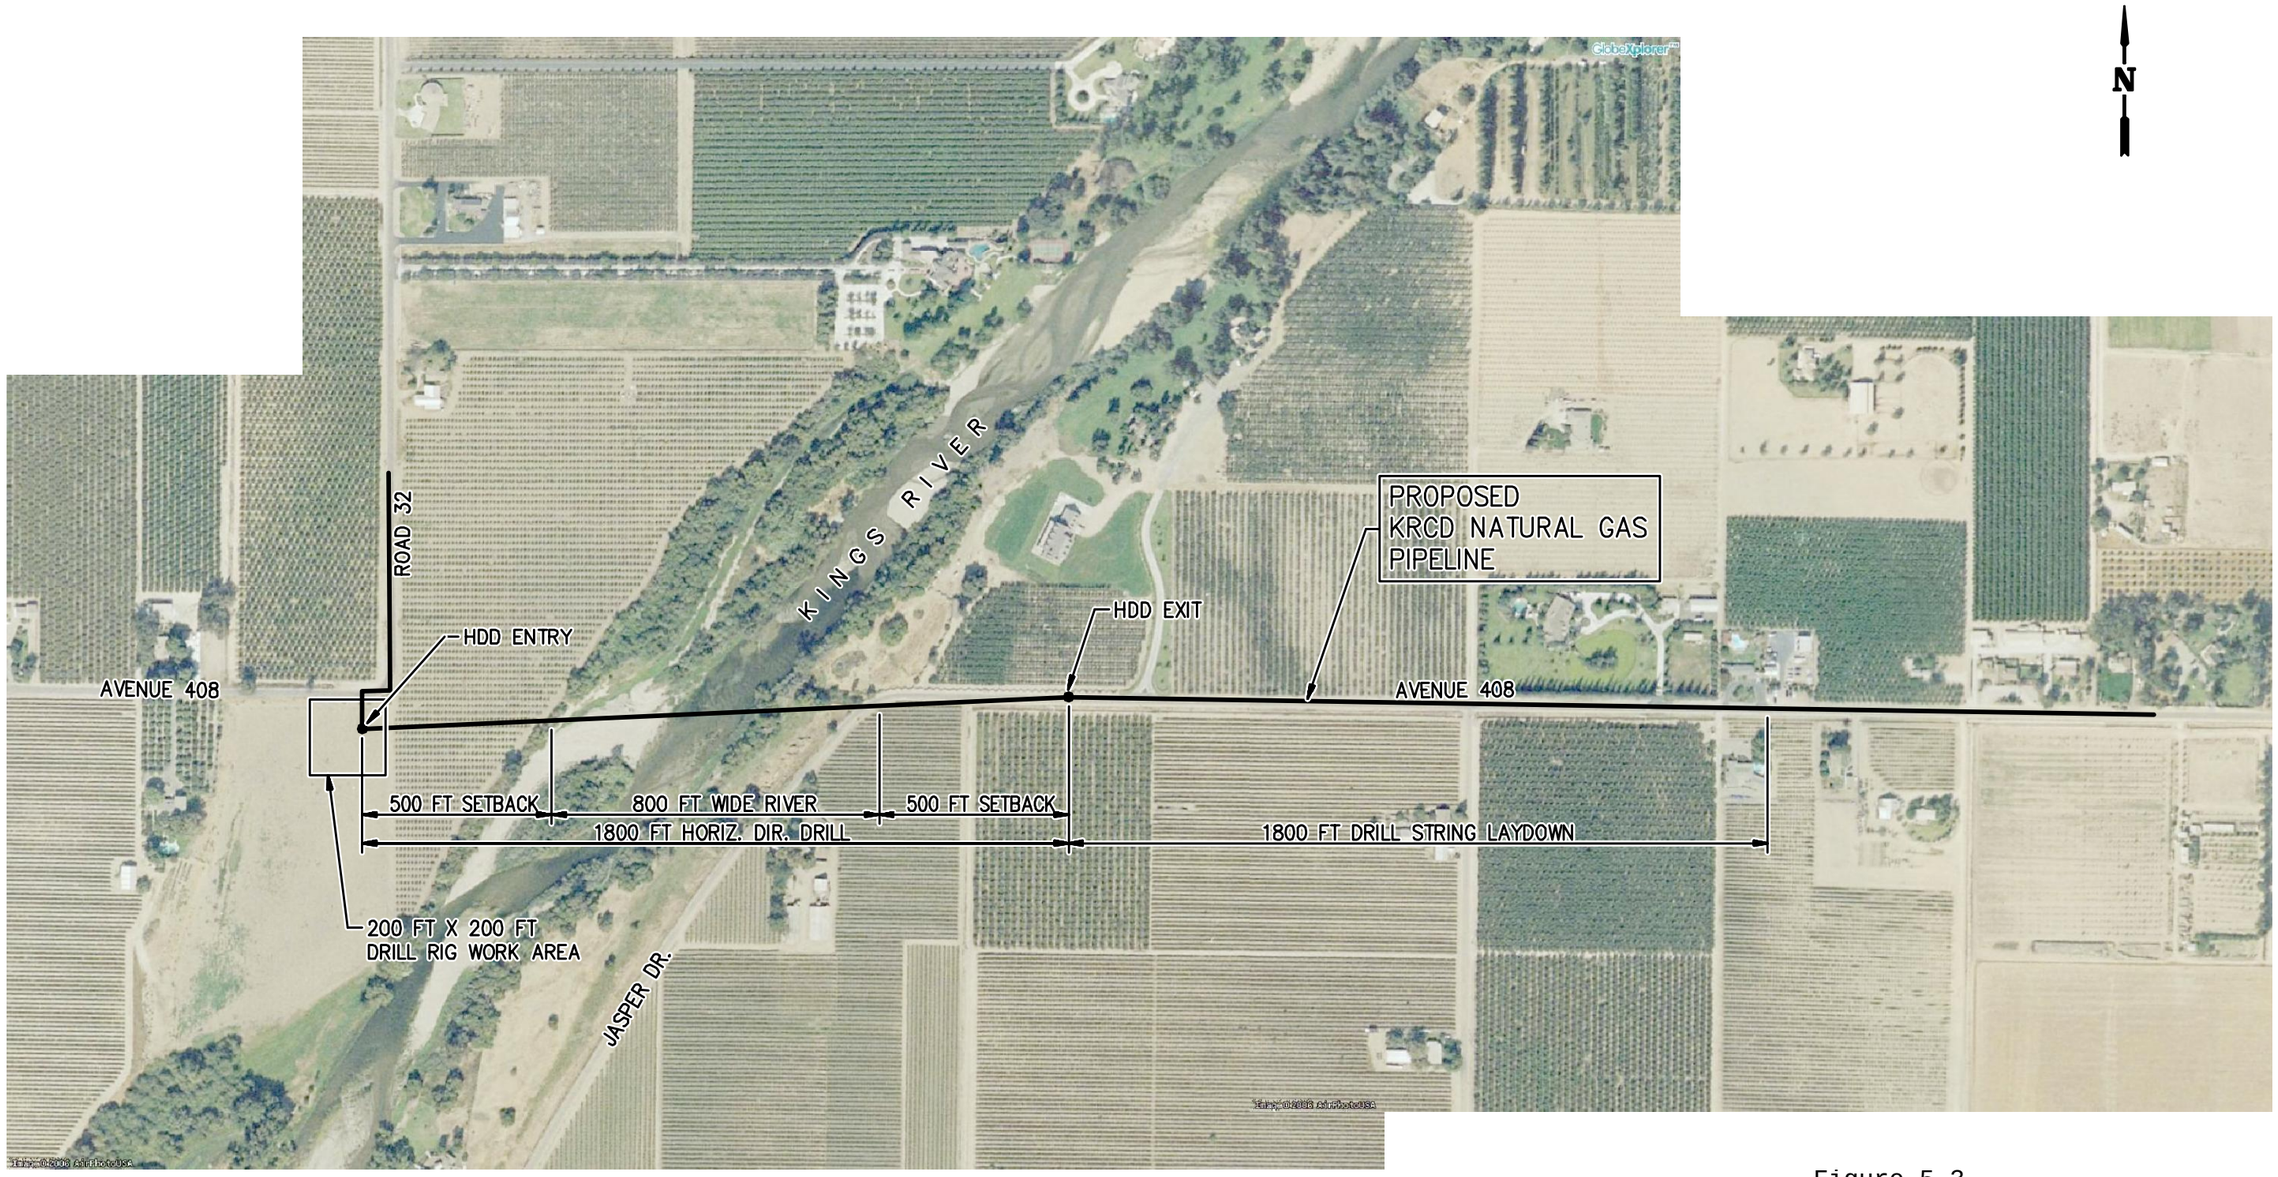

Figure 5-3

KINGS RIVER CROSSING
CONCEPTUAL PIPELINE HDD LAYOUT

01/16/07
1"=400' (11X17)

K:\3828\Photos\GlobeXplorer\3828_image.dwg, 1/16/2007 3:43:05 PM, 1:400