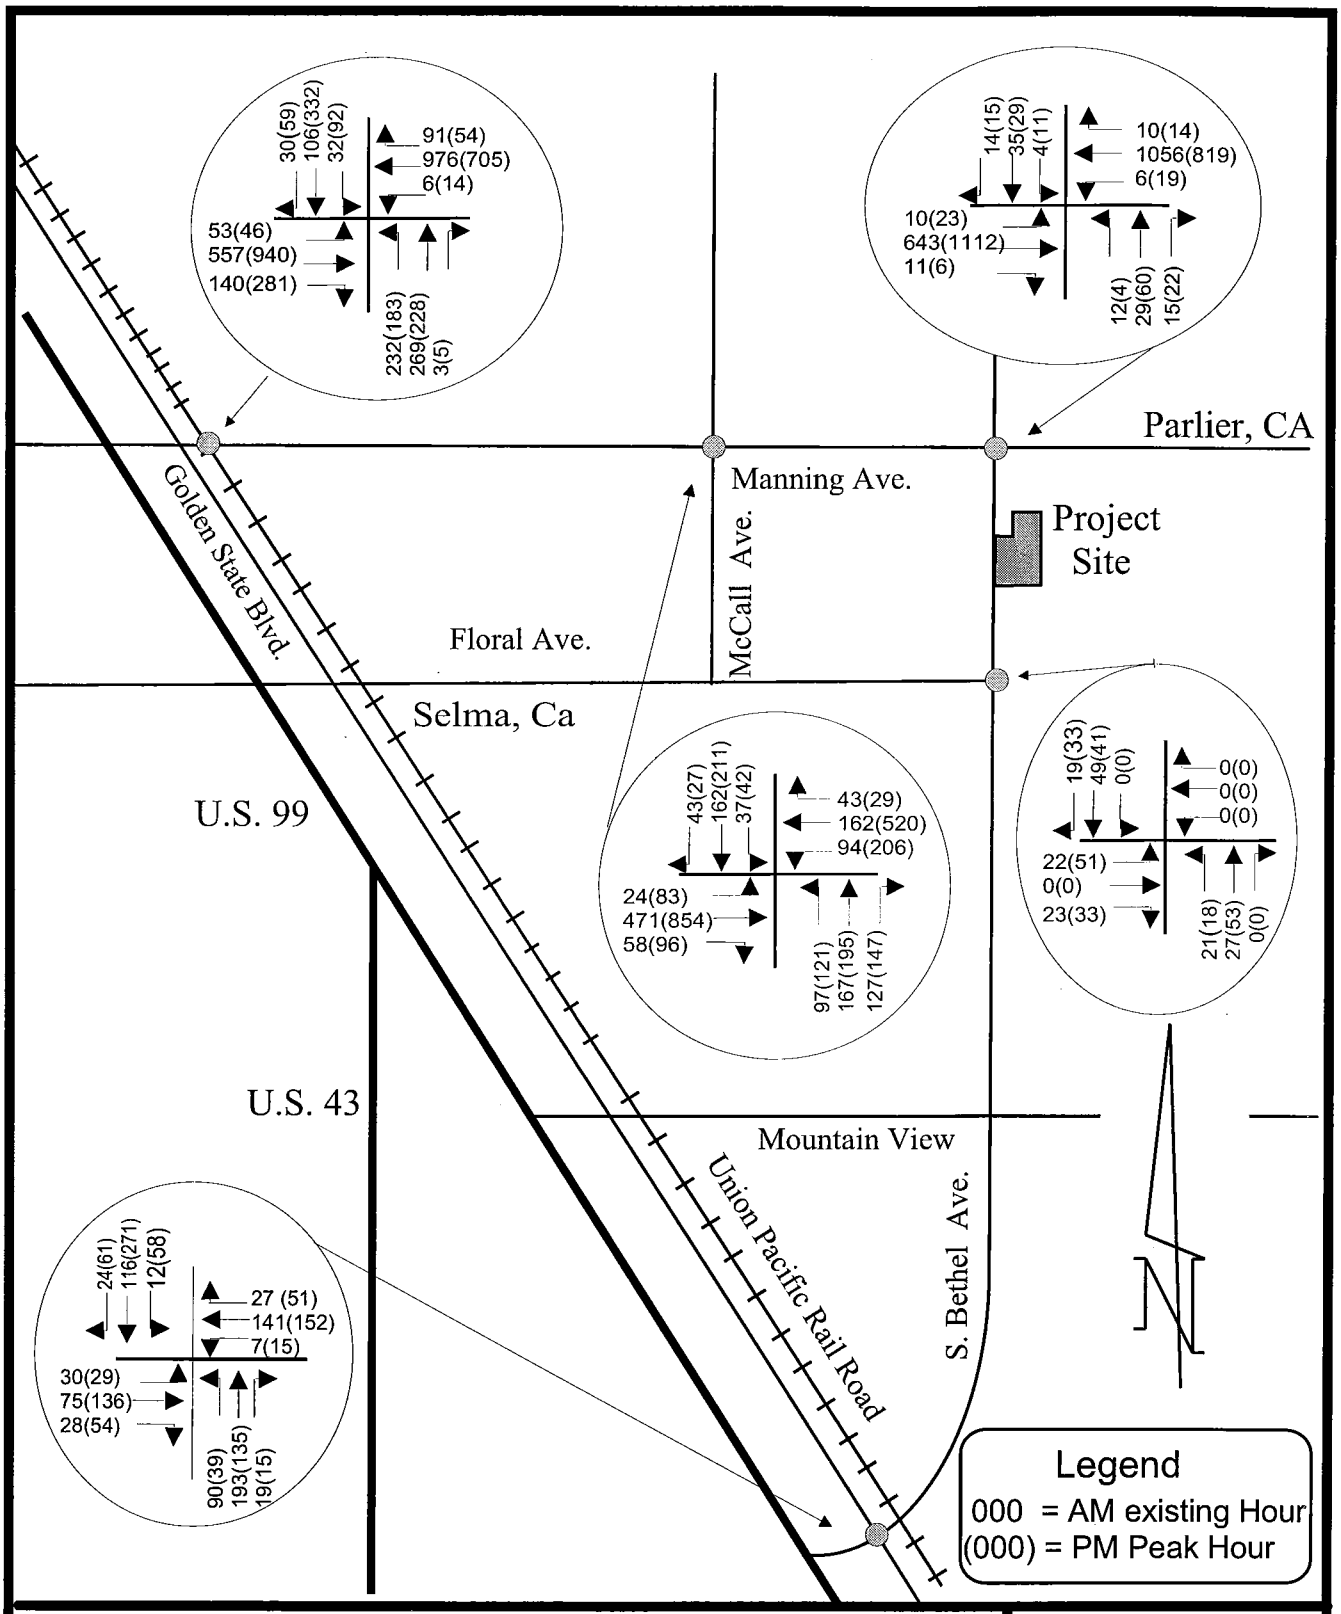

YEAR 2010 BASELINE PEAK HOUR TRAFFIC VOLUMES	PROJ. NO.: 06-962	
WILSON ENGINEERING & TRANSPORTATION CONSULTANTS, INC	DATE: 2/07/07	FIGURE NO
	SCALE: N.T.S.	8.6-6