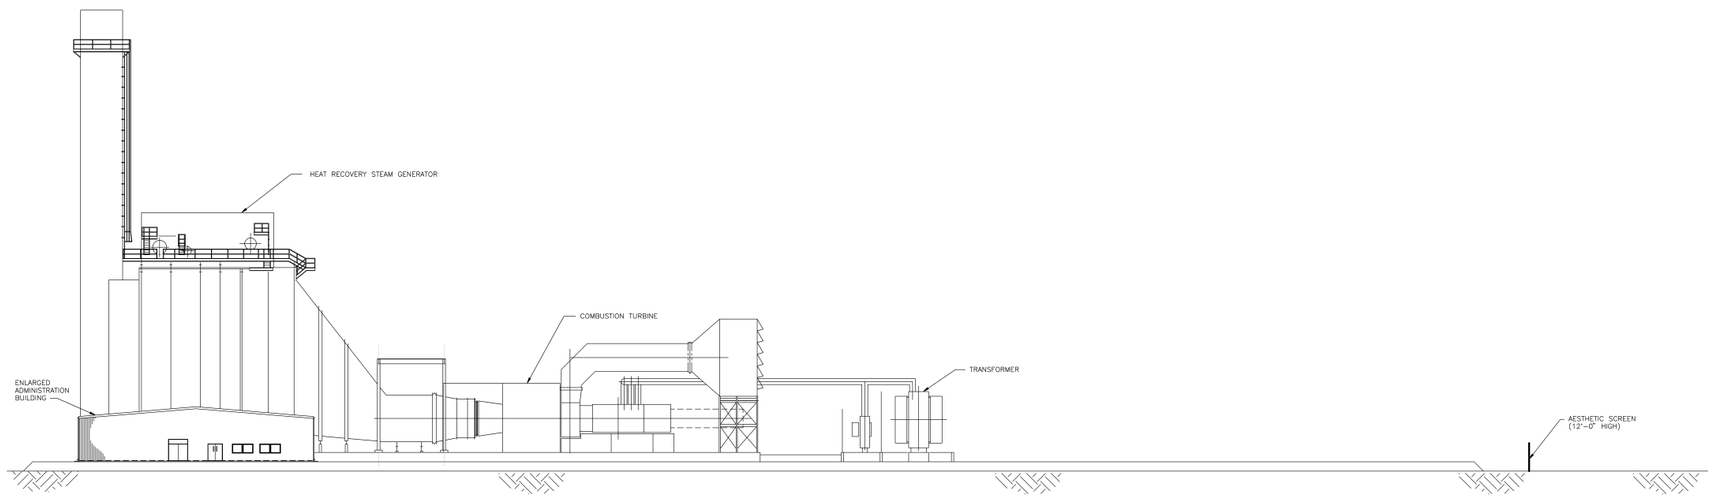

ELEVATION VIEW–LOOKING NORTH

NOT TO BE USED FOR CONSTRUCTION

NO	DATE	REVISIONS AND RECORD OF ISSUE	DRN	DES	CHK	PDE	APP
1	12/20/05	GENERAL REVISIONS	TAR			DJP	
0	12/16/05	INITIAL ISSUE	TAR			DJP	

20' 10' 0 20' 40'
SCALE: 1"=20'

I HEREBY CERTIFY THAT THIS DOCUMENT WAS PREPARED BY ME OR UNDER MY DIRECT SUPERVISION AND THAT I AM A DULY REGISTERED PROFESSIONAL ENGINEER UNDER THE LAWS OF THE STATE OF CALIFORNIA.
SIGNED
DATE REG NO.

BLACK & VEATCH CONSTRUCTION, INC.
ENGINEER DRAWN TAR
CHECKED DATE

CONTRA COSTA UNIT 8
SITE ARRANGEMENT
ELEVATION LOOKING NORTH

PROJECT DRAWING NUMBER 065108–DS–0032
REV 1
CODE
AREA

RUT03573 ACAD 15.05
A1ASL017 E1 1=100
12/20/05 16:04:09