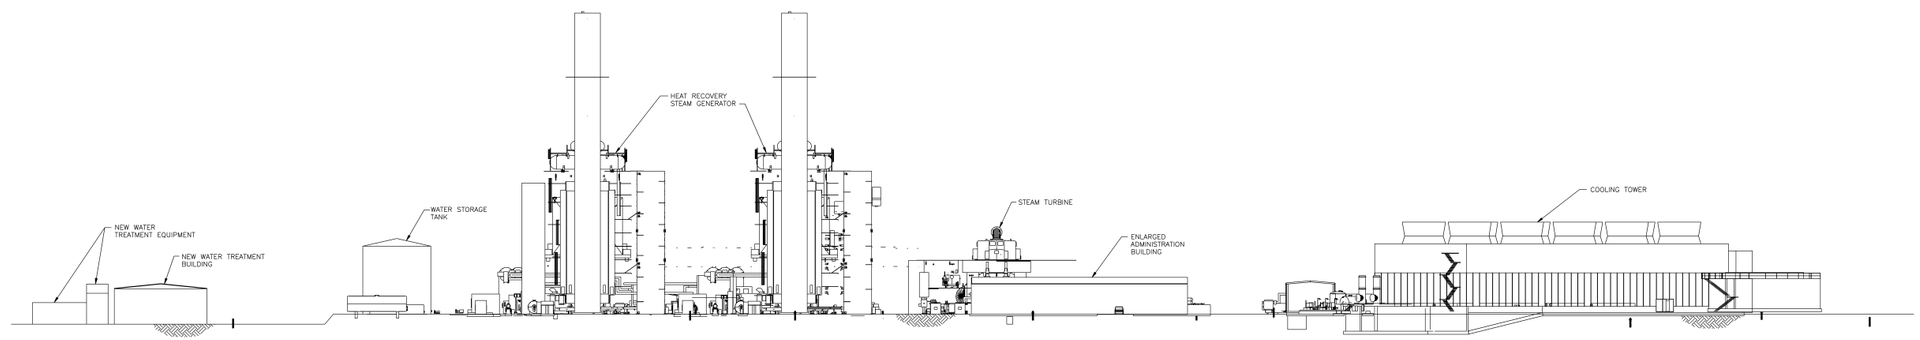

ELEVATION VIEW–LOOKING EAST

NOT TO BE USED
FOR CONSTRUCTION

NO	DATE	REVISIONS AND RECORD OF ISSUE	DRN	DES	CHK	PDE	APP
1	12/20/05	GENERAL REVISIONS	TAR			DJP	
0	12/16/05	INITIAL ISSUE	TAR			DJP	

30' 20' 10' 0 30' 60'
SCALE: 1" = 30'

I HEREBY CERTIFY THAT THIS DOCUMENT WAS PREPARED BY ME OR UNDER MY DIRECT SUPERVISION AND THAT I AM A DULY REGISTERED PROFESSIONAL ENGINEER UNDER THE LAWS OF THE STATE OF CALIFORNIA
SIGNED
DATE REG NO.

BLACK & VEATCH CONSTRUCTION, INC.
ENGINEER DRAWN
CHECKED DATE

CONTRA COSTA UNIT 8
SITE ARRANGEMENT
ELEVATION LOOKING EAST

PROJECT DRAWING NUMBER REV
65108–DS–0033 1
CODE
AREA

RUT03573
A1A0D01
ACAD 15.05
Fl. 1
Fl. dde 39