ATTACHMENT 8
DATA REQUEST NO. 23

REVISED GRADING AND DRAINAGE PLANS
HIGHLIGHTING CUT AND FILL AREAS

RESPONSE TO DATA REQUESTS
MARCH 8, 2001

VICINITY MAP

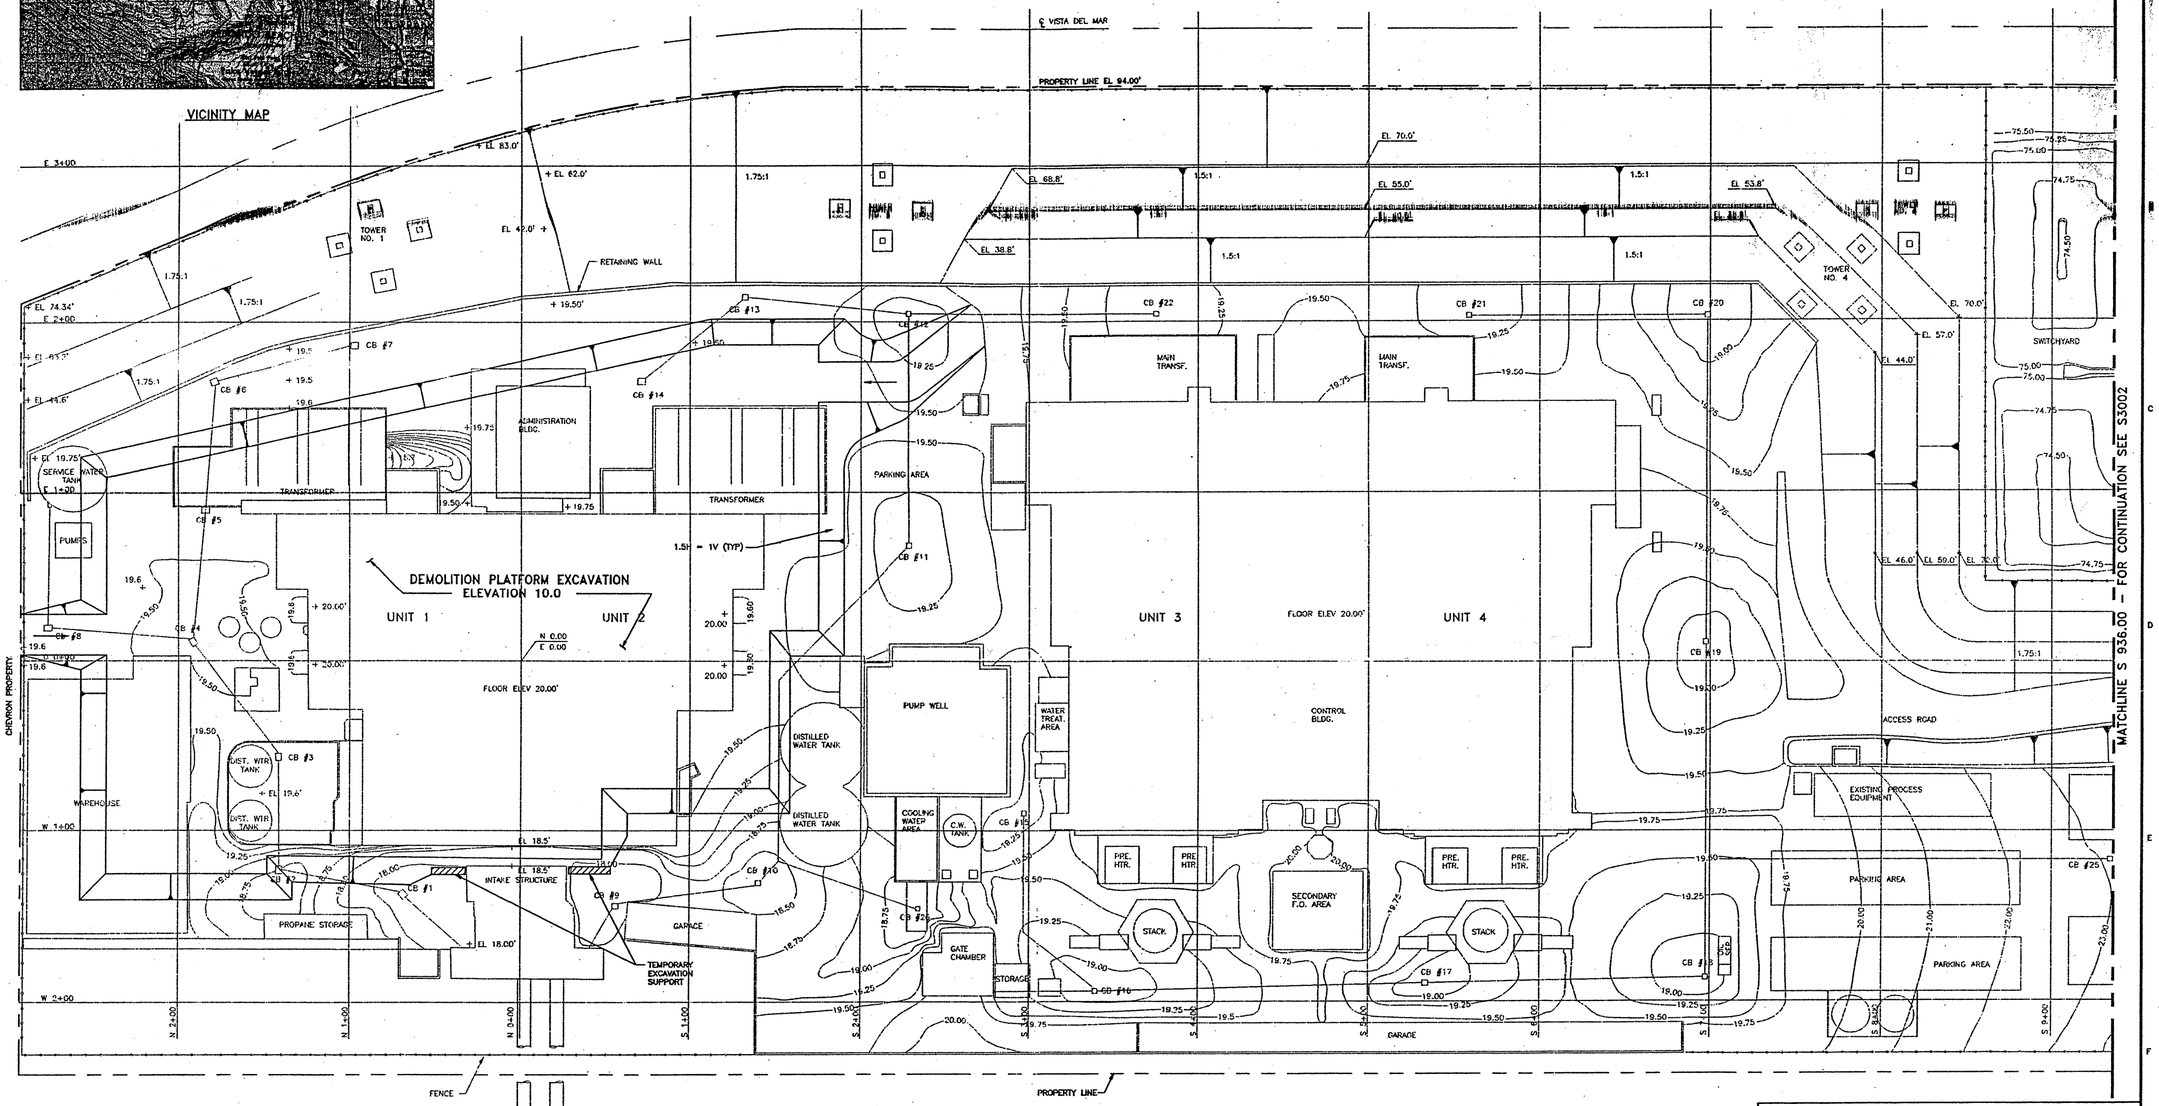

LEGEND

	EXISTING CONTOUR	87.50+	SPOT ELEVATION
	EXISTING ROAD	▶—	INDICATES SLOPE
	FENCE	———	INDICATES EXISTING DRAIN LINE LOCATION

GENERAL NOTES

1. FOR EXISTING SITE ARRANGEMENT AND TOPO SEE THIS DWG AND S3002.
2. FOR PROPOSED SITE ARRANGEMENT OF NEW UNITS 5, 6 AND 7 SEE DWG S1000 AND S1001.
3. FOR PROPOSED GRADING AND DRAINAGE SEE DWG S3003, AND S3004.
4. FOR DROP INLETS, SEE DWG S3005.
5. THE COORDINATES OF UNITS AND UTILITIES ARE BASED ON SITE COORDINATE SYSTEM. SITE BASE LINE N 0.00, E 0.00 CORRESPOND TO N 4,079,958.49, E 4,159,162.86 CALIFORNIA STATE COORDINATE SYSTEM ZONE 7, NORTH AMERICAN DATUM OF 1927.
6. ALL ELEVATIONS SHOWN ARE REFERENCED TO M.L.L.W. ELEVATION (0.00 FEET).
7. CONTOURS AND GRADE ELEVATIONS SHOWN ON THE PLANS INDICATE FINISH GRADE UNLESS NOTED OTHERWISE.

NOT TO BE USED FOR CONSTRUCTION

NO	DATE	REVISIONS AND RECORD OF ISSUE	DRN	DES	CHK	PDE	APP
0	02-23-2001	ISSUED FOR CLIENT REVIEW	AER	SK	DKC		

SCALE: 1"=30'

I HEREBY CERTIFY THAT THIS DOCUMENT WAS PREPARED BY ME OR UNDER MY DIRECT SUPERVISION AND THAT I AM A DULY REGISTERED PROFESSIONAL ENGINEER UNDER THE LAWS OF THE STATE OF CALIFORNIA
SIGNED
DATE
REG NO.

BLACK & VEATCH
ENGINEER SK DRAWN CB
CHECKED DATE

NRG DEVELOPMENT COMPANY, INC.
EL SEGUNDO POWER PLANT

SITE – DEMOLITION PLATFORM EXCAVATION PLAN

PROJECT 098496 DRAWING NUMBER S3017 REV 0
CODE
AREA

MPC35046 A1050177 01/20/01 15:53:29 ACAD 15.05