DRAWING NUMBER 1009724013-A14

APPROVED BY

CHECKED BY

DRAWN BY SJZ 6/14/07

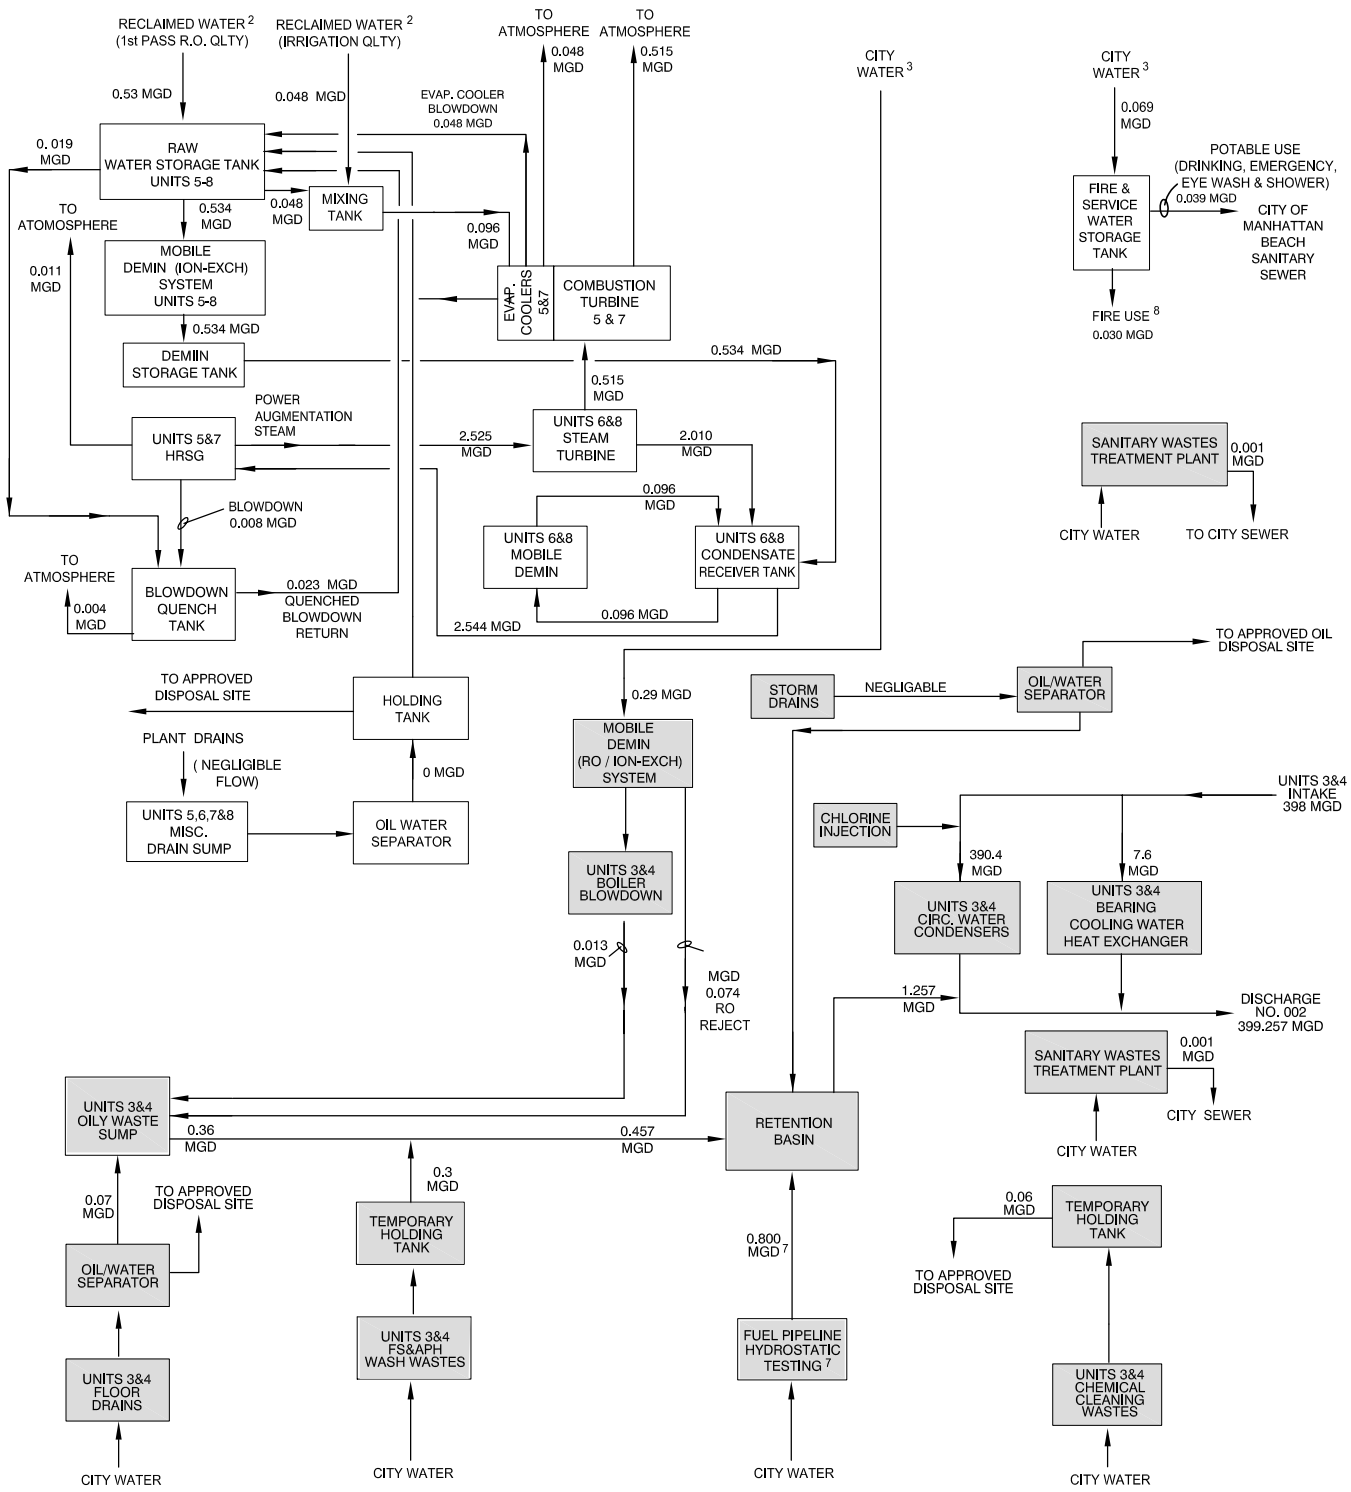

NOTES & LEGEND:

1. FLOWS ARE BASED ON 2 - 1x1 SCC6- 5000 F SEIMENS R2C2 UNITS, MAXIMUM DAILY USE ASSUME 16HRS OPERATION PER DAY, AMBIENT CONDITION 83 °F, 47% RELATIVE HUMIDITY
2. RECLAIMED WATER FROM WEST BASIN MUNICIPAL WATER DISTRICT
3. CITY WATER FROM METROPOLITAN WATER DISTRICT OF SOUTHERN CALIFORNIA
4. EXISTING SYSTEMS - (SHADED)
5. NEW SYSTEMS - (UN-SHADED)
6. INTERMITTENT FLOWS ARE 3-4 TIMES / YR.
7. INTERMITTENT FLOWS ARE ONCE EVERY 2-4 YRS.
8. INTERMITTENT FLOW ONCE PER YEAR

Shaw® Shaw Environmental, Inc.

EL SEGUNDO POWER II LLC
EL SEGUNDO GENERATING STATION

FIGURE 2.1–5
SCHEMATIC OF WATER FLOW
MAXIMUM DAILY FLOW
UNITS 3,4 (EXISTING)
AND 5,6,7 & 8 (NEW)
EL SEGUNDO POWER
REDEVELOPMENT PROJECT, CALIFORNIA