IMAGE	X-REF	OFFICE	DRAWN BY		CHECKED BY		APPROVED BY		DRAWING NUMBER
---	---	Concord	SCHAEFFER	6/12/07					1009724013-A3

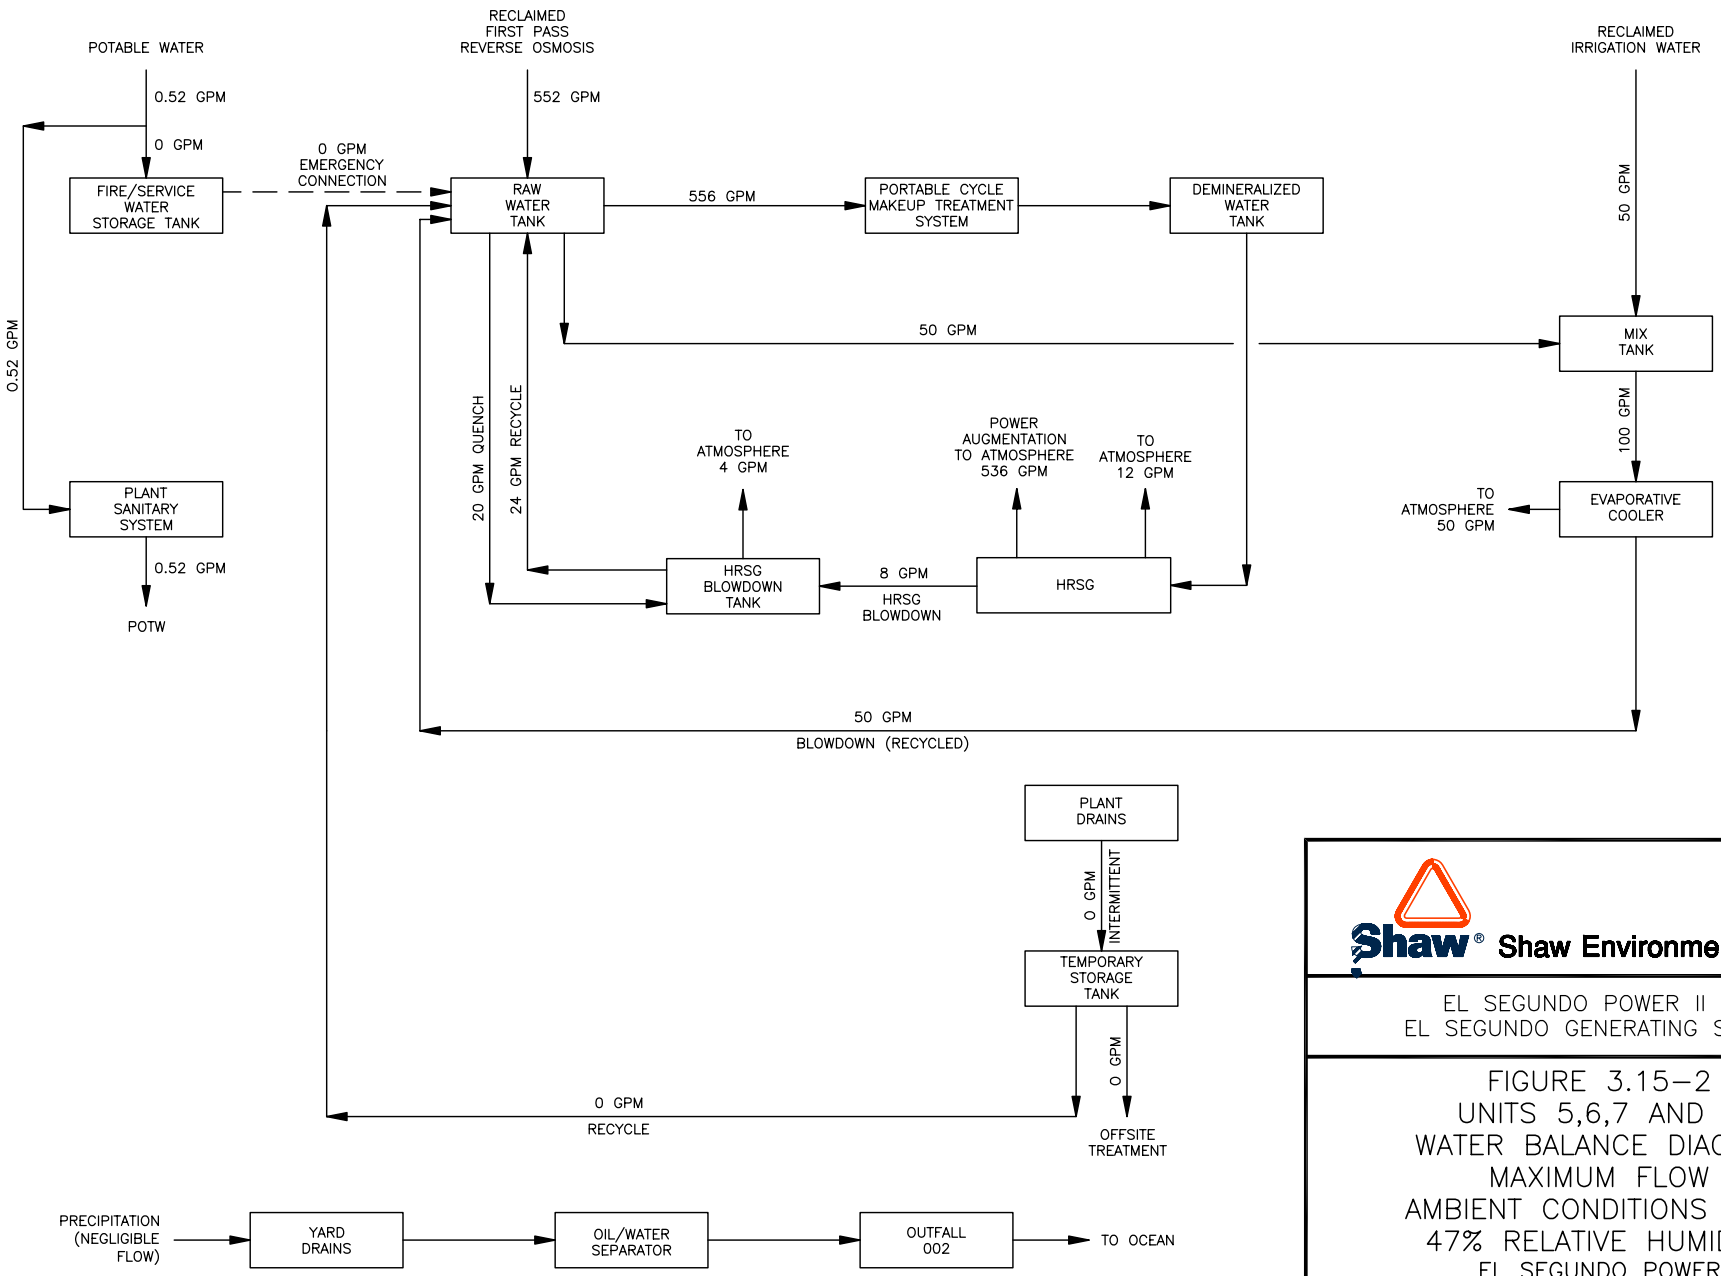

Shaw® Shaw Environmental, Inc.

EL SEGUNDO POWER II LLC
EL SEGUNDO GENERATING STATION

FIGURE 3.15-2
UNITS 5,6,7 AND 8
WATER BALANCE DIAGRAM
MAXIMUM FLOW
AMBIENT CONDITIONS 83°F,
47% RELATIVE HUMIDITY
EL SEGUNDO POWER
REDEVELOPMENT PROJECT, CALIFORNIA