DRAWN BY	CHECKED BY	APPROVED BY	DRAWING NUMBER
SJZ 6/14/07			1009724013-B25

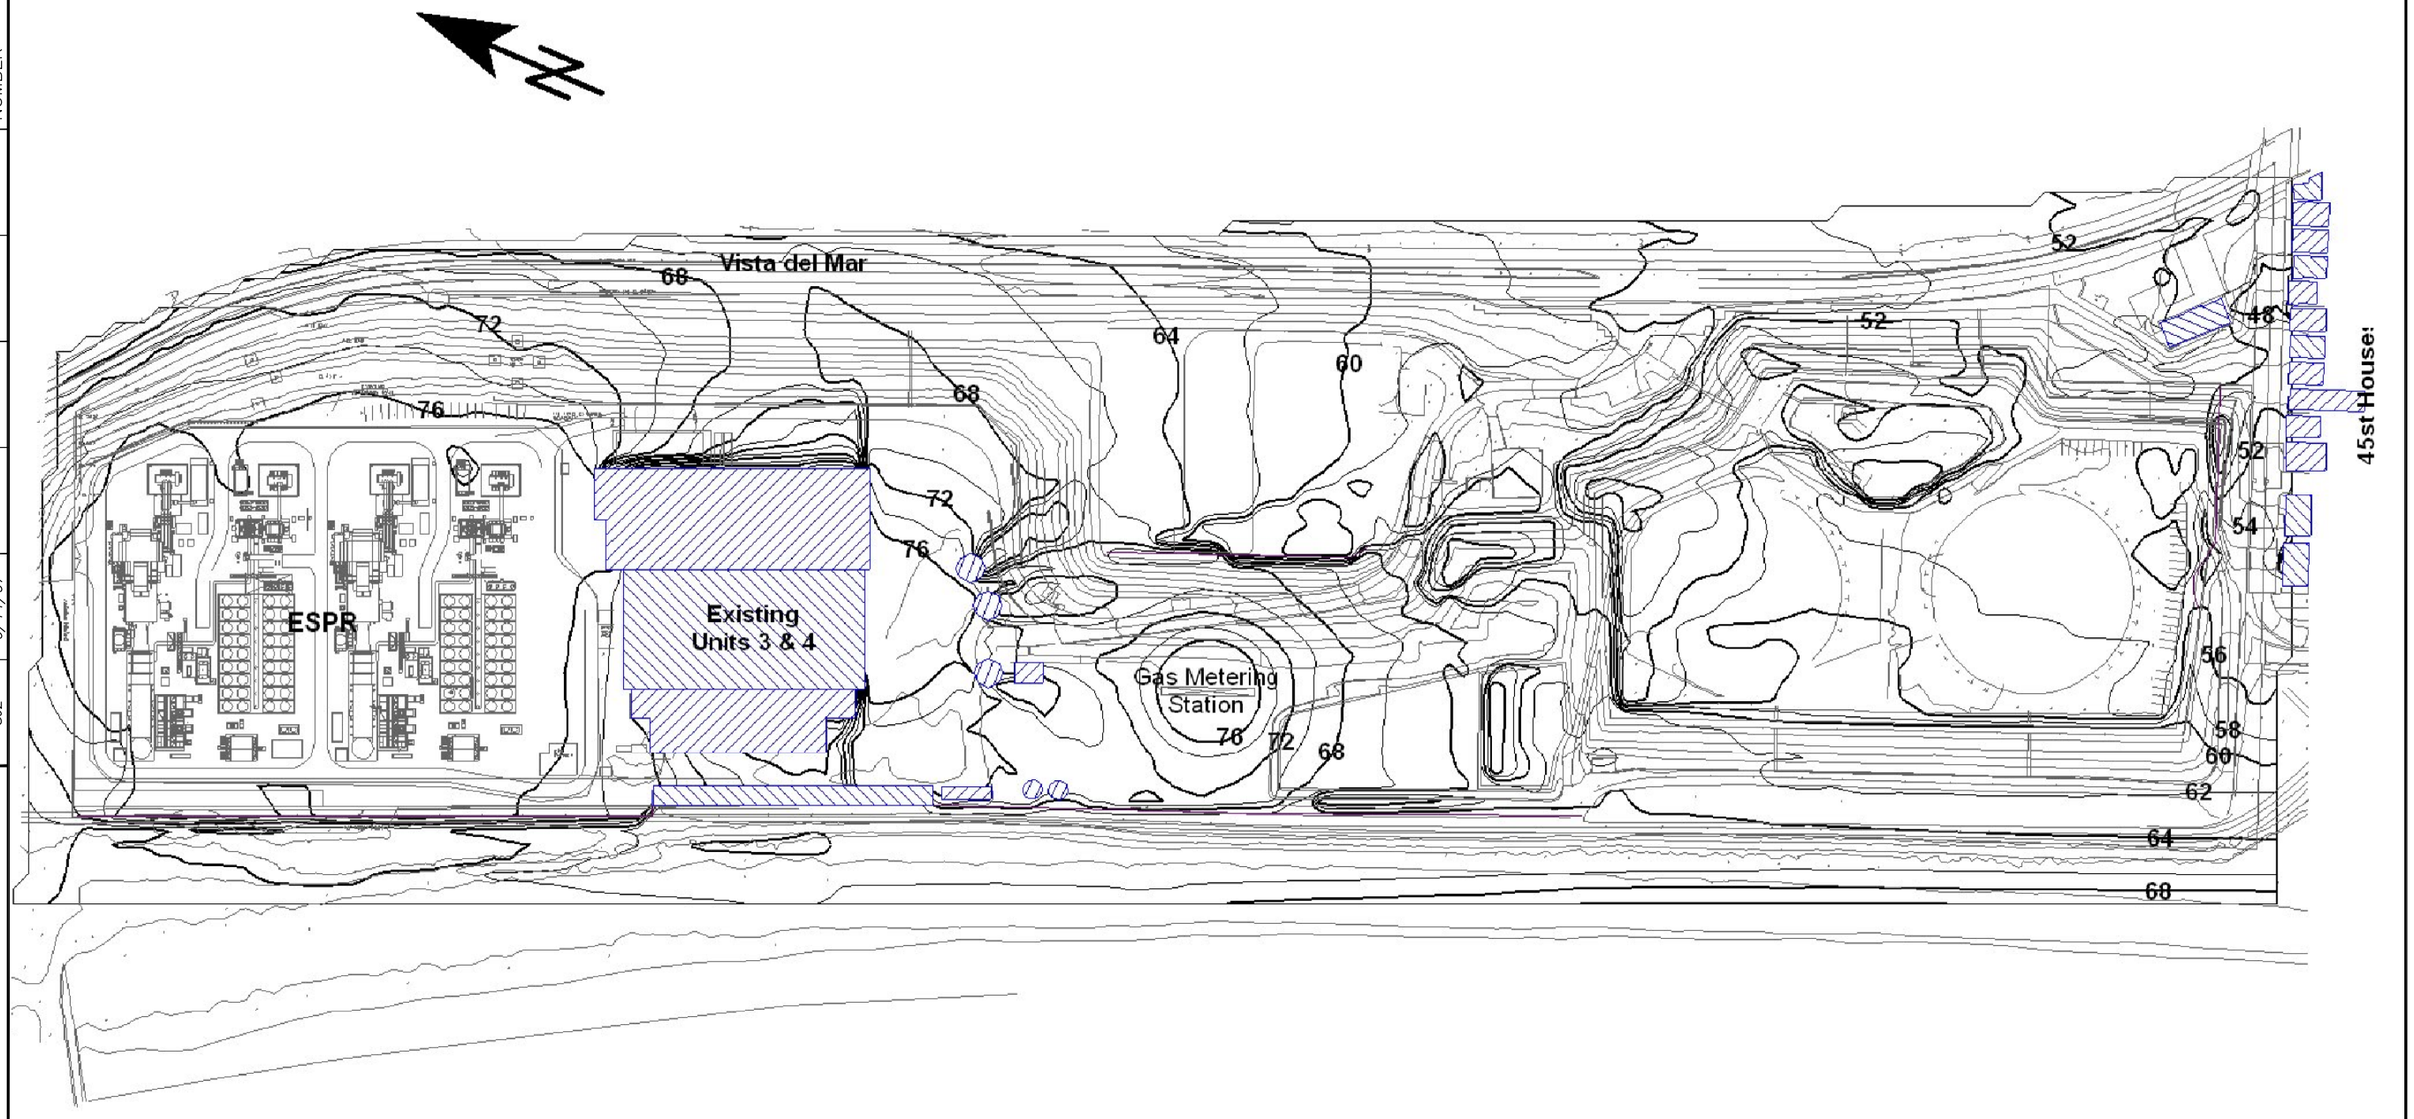

Shaw® Shaw Environmental, Inc.

EL SEGUNDO POWER II LLC
EL SEGUNDO GENERATING STATION

FIGURE 3.7–2
SOUND PLAN
SOUND LEVEL CONTOURS
ESPR OPERATING
EL SEGUNDO POWER
REDEVELOPMENT PROJECT, CALIFORNIA