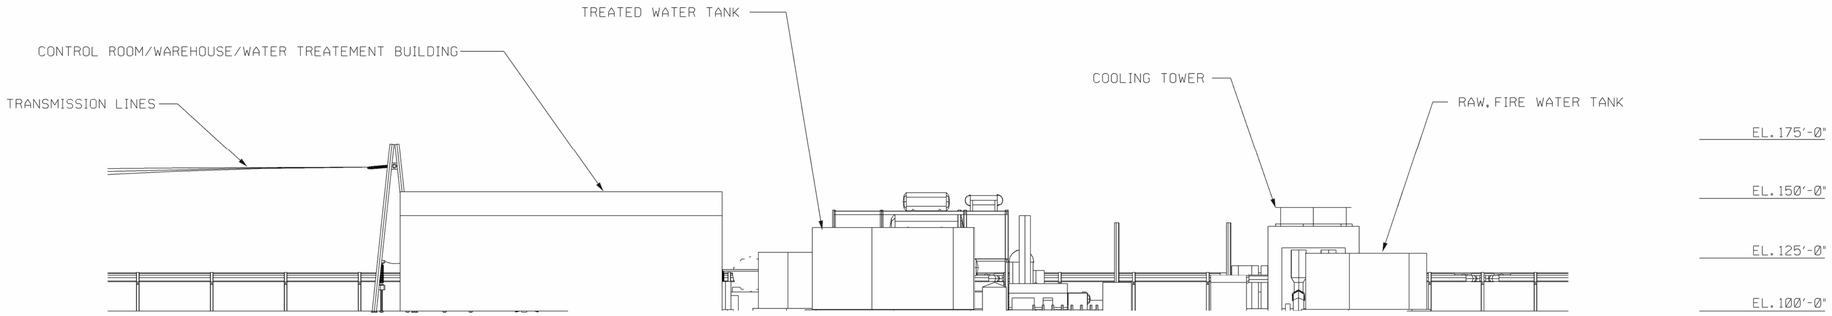

SECTION "A-A"
FROM DWG. GENI-1-SK-111-002-003
LOOKING WEST

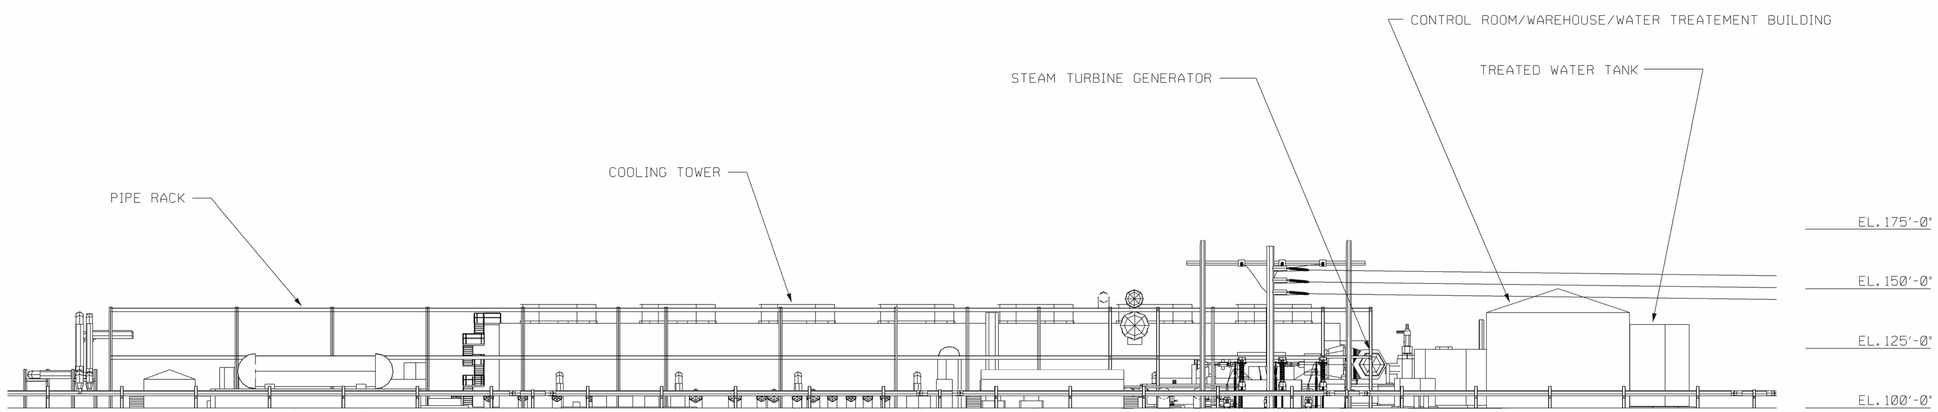

SECTION "B-B"
FROM DWG. GENI-1-SK-111-002-003
LOOKING NORTH

REV	DATE	DESCRIPTION	DRAWN	CHECKED	LEAD DESIGNER	ENGINEER/ TECH. SPEC.	LEAD DISC. ENGINEER	PROJ. ENGR MANAGER	PROJECT MANAGER
B	08-18-09	CHANGE FIGURE NUMBER	RWG	JF	RWG	JF	JF		CN
A	08-12-09	ISSUED FOR REVIEW	RWG	JF	RWG	JF	JF		CN

PRELIMINARY STATUS — DATE — REPRESENTS GENERAL DESIGN CONCEPTS BASED ON ASSUMPTIONS. REVIEWED NOT CHECKED.
LDE

APPROVED STATUS — DATE — REPRESENTS REVIEWED AND APPROVED DESIGN. ANY PORTION MARKED "HOLD" RETAINS PRELIMINARY STATUS.
LDE

ORIGINATING PERSONNEL

DRAWN BY: R. GRANT
CHECKED BY: J. FOSTER
LEAD DESIGNER: R. GRANT
ENGINEER/TECH SPECIALIST: J. FOSTER
PROJECT ENGINEERING MANAGER: J. FOSTER
PROJECT MANAGER: C. NITOFF

PROFESSIONAL ENGINEER'S SEAL

Zero Harm — Leadership, No Incidents, Safe Behavior

ORIGINALLY PREPARED UNDER THE RESPONSIBLE SUPERVISION OF
PE: _____ STATE: _____
LIC. NO.: _____ DATE: _____

WorleyParsons
resources & energy

CLIENT/PROJECT TITLE
GENESISSOLAR, LLC
GENESIS SOLAR ENERGY PROJECT

GENERAL ARRANGEMENT
POWER BLOCK ELEVATION VIEW
FIGURE 3.4-4

SCALE: 1' = 30'
DRAWING SIZE: ARCH D (36" x 24")
WORLEYPARSONS DWG. NO.: GENI-1-SK-111-002-003
REV: B

$$DESIGN-FILE-NAME$$
$$$DATE$$$ $$$$TIME$$$$