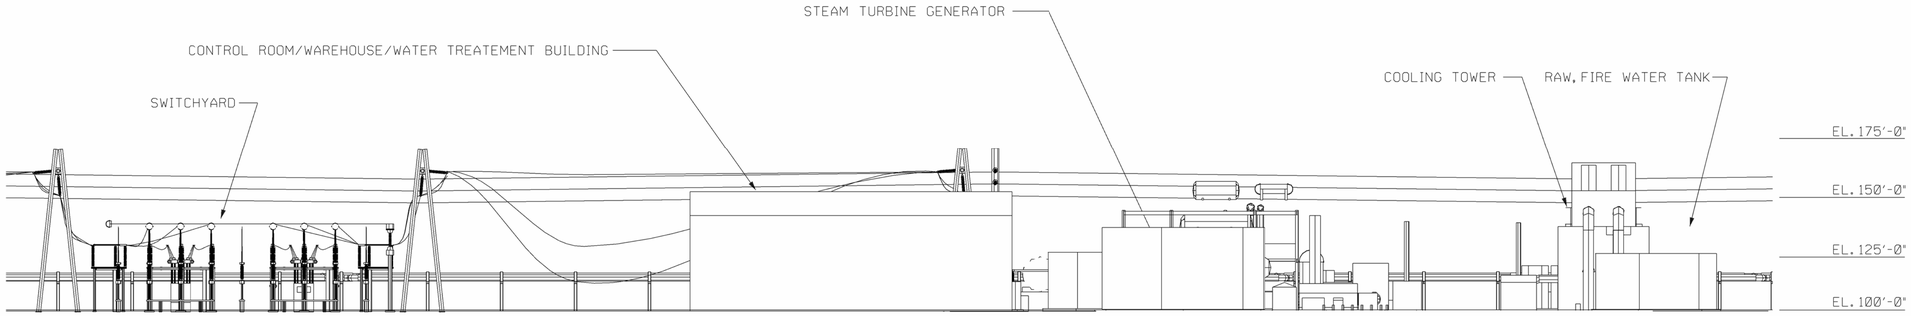

SECTION "A-A"
FROM DWG. GENI-2-SK-111-002-003
LOOKING WEST

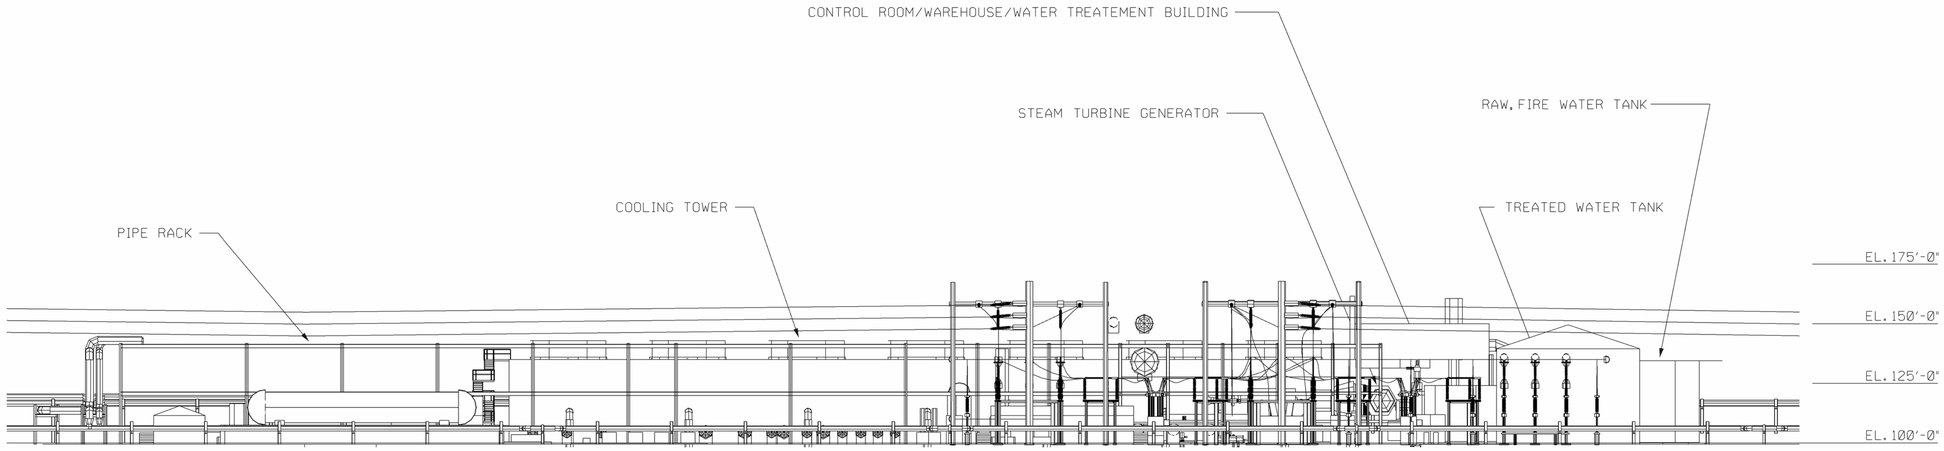

SECTION "B-B"
FROM DWG. GENI-2-SK-111-002-003
LOOKING NORTH

REV	DATE	DESCRIPTION	DRAWN	CHECKED	LEAD DESIGNER	ENGINEER/ TECH. SPEC.	LEAD DISC. ENGINEER	PROJ. ENGR MANAGER	PROJECT MANAGER
B	08-18-09	CHANGE FIGURE NUMBER	RWG	JF	RWG	JF	JF	JF	CN
A	08-11-09	ISSUE FOR REVIEW	RWG	JF	RWG	JF	JF	JF	CN

PRELIMINARY STATUS DATE
REPRESENTS GENERAL DESIGN CONCEPTS BASED ON ASSUMPTIONS. REVIEWED NOT CHECKED.
LDE

APPROVED STATUS DATE
REPRESENTS REVIEWED AND APPROVED DESIGN. ANY PORTION MARKED "HOLD" RETAINS PRELIMINARY STATUS.
LDE

ORIGINATING PERSONNEL

DRAWN BY: R. GRANT
CHECKED BY: J. FOSTER
LEAD DESIGNER: R. GRANT
ENGINEER/TECH SPECIALIST: J. FOSTER
PROJECT ENGINEERING MANAGER: J. FOSTER
PROJECT MANAGER: C. NITOFF

Zero Harm — Leadership, No Incidents, Safe Behavior

PROFESSIONAL ENGINEER'S SEAL

ORIGINALLY PREPARED UNDER THE RESPONSIBLE SUPERVISION OF
PE: _____ STATE: _____
LIC. NO.: _____ DATE: _____

WorleyParsons
resources & energy

CLIENT/PROJECT TITLE
GENESIS SOLAR, LLC
GENESIS SOLAR ENERGY PROJECT

GENERAL ARRANGEMENT
POWER BLOCK ELEVATION VIEW
FIGURE 3.4-5

SCALE: 1' = 30'
DRAWING SIZE: ARCH D (36" x 24")
WORLEYPARSONS DWG. NO.: GENI-2-SK-111-002-003
REV: A

$$DESIGN-FILE-NAME$$
$$$DATE$$$ $$$$TIME$$$$