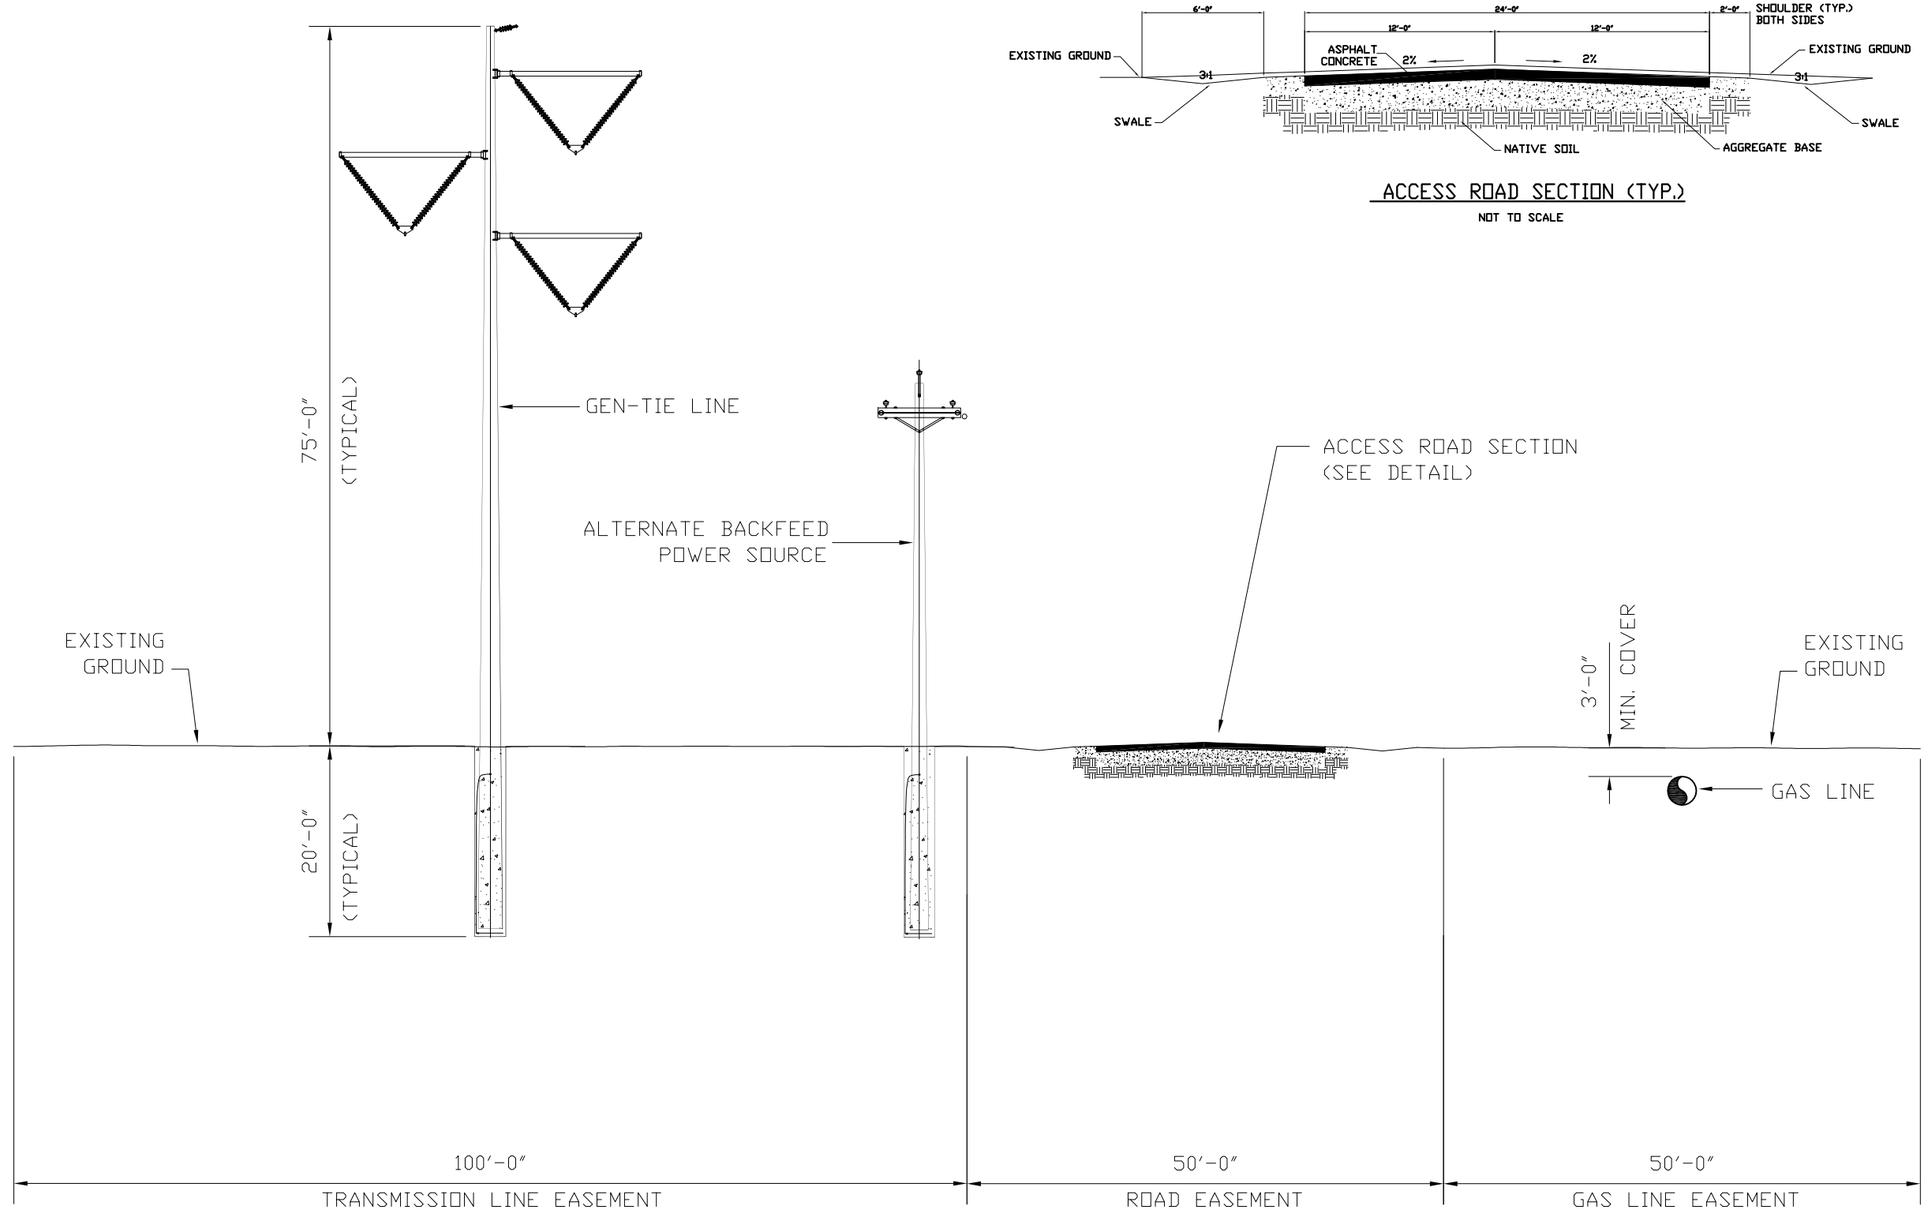

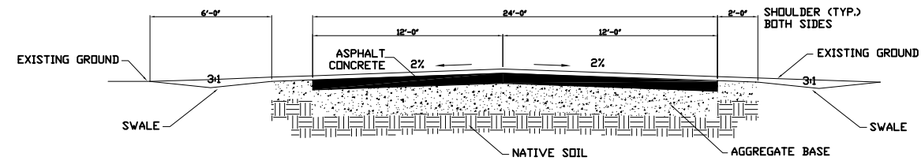

ACCESS ROAD SECTION (TYP.)

NOT TO SCALE

REV	DATE	DESCRIPTION	DRAWN	CHECKED	LEAD DESIGNER	ENGINEER/ TECH SPEC	LEAD ELEC	PROJ ENGR MANAGER	PROJECT MANAGER
B	08 17 09	CHANGED FIGURE NUMBER	PL	JF	PL	JF	JF	JF	CN
A	08 05 09	ISSUED FOR INITIAL REVIEW	SC	JF	PL	JF	JF	JF	CN

PRELIMINARY STATUS — DATE — REPRESENTS GENERAL DESIGN CONCEPTS BASED ON ASSUMPTIONS. REVIEWED NOT CHECKED.
LDE J. FOSTER 08/12/09

APPROVED STATUS — DATE — REPRESENTS REVIEWED AND APPROVED DESIGN. ANY PORTION MARKED "HOLD" RETAINS PRELIMINARY STATUS.
LDE

ORIGINATING PERSONNEL

DRAWN BY: S. CHERRY
CHECKED BY: J. FOSTER
LEAD DESIGNER: P. LOUEN
ENGINEER/TECH SPECIALIST: J. FOSTER
PROJECT ENGINEERING MANAGER: J. FOSTER
PROJECT MANAGER: C. NITOFF

Zero Harm — Leadership No nonsense Safe Behavior

ORIGINALLY PREPARED UNDER THE RESPONSIBLE SUPERVISION OF
PE:___ STATE:___
LIC. NO.:___ DATE:___

WorleyParsons
resources & energy

CLIENT/PROJECT TITLE

GENESIS SOLAR, LLC
GENESIS SOLAR ENERGY PROJECT

GENERAL ARRANGEMENT
PROJECT LINEARS
TYPICAL CROSS SECTION, FIGURE 3.6-2

SCALE: NTS
DRAWING SIZE: ARCH D (36" x 24")
WORLEYPARSONS DWG. NO.: GENI-0-SK-111-002-003
REV: B

GENI-0-SK-111-002-003-RB.dwg
18-Aug-2009 - 07:33