Attachment 2.12-5

Existing Property Gradient
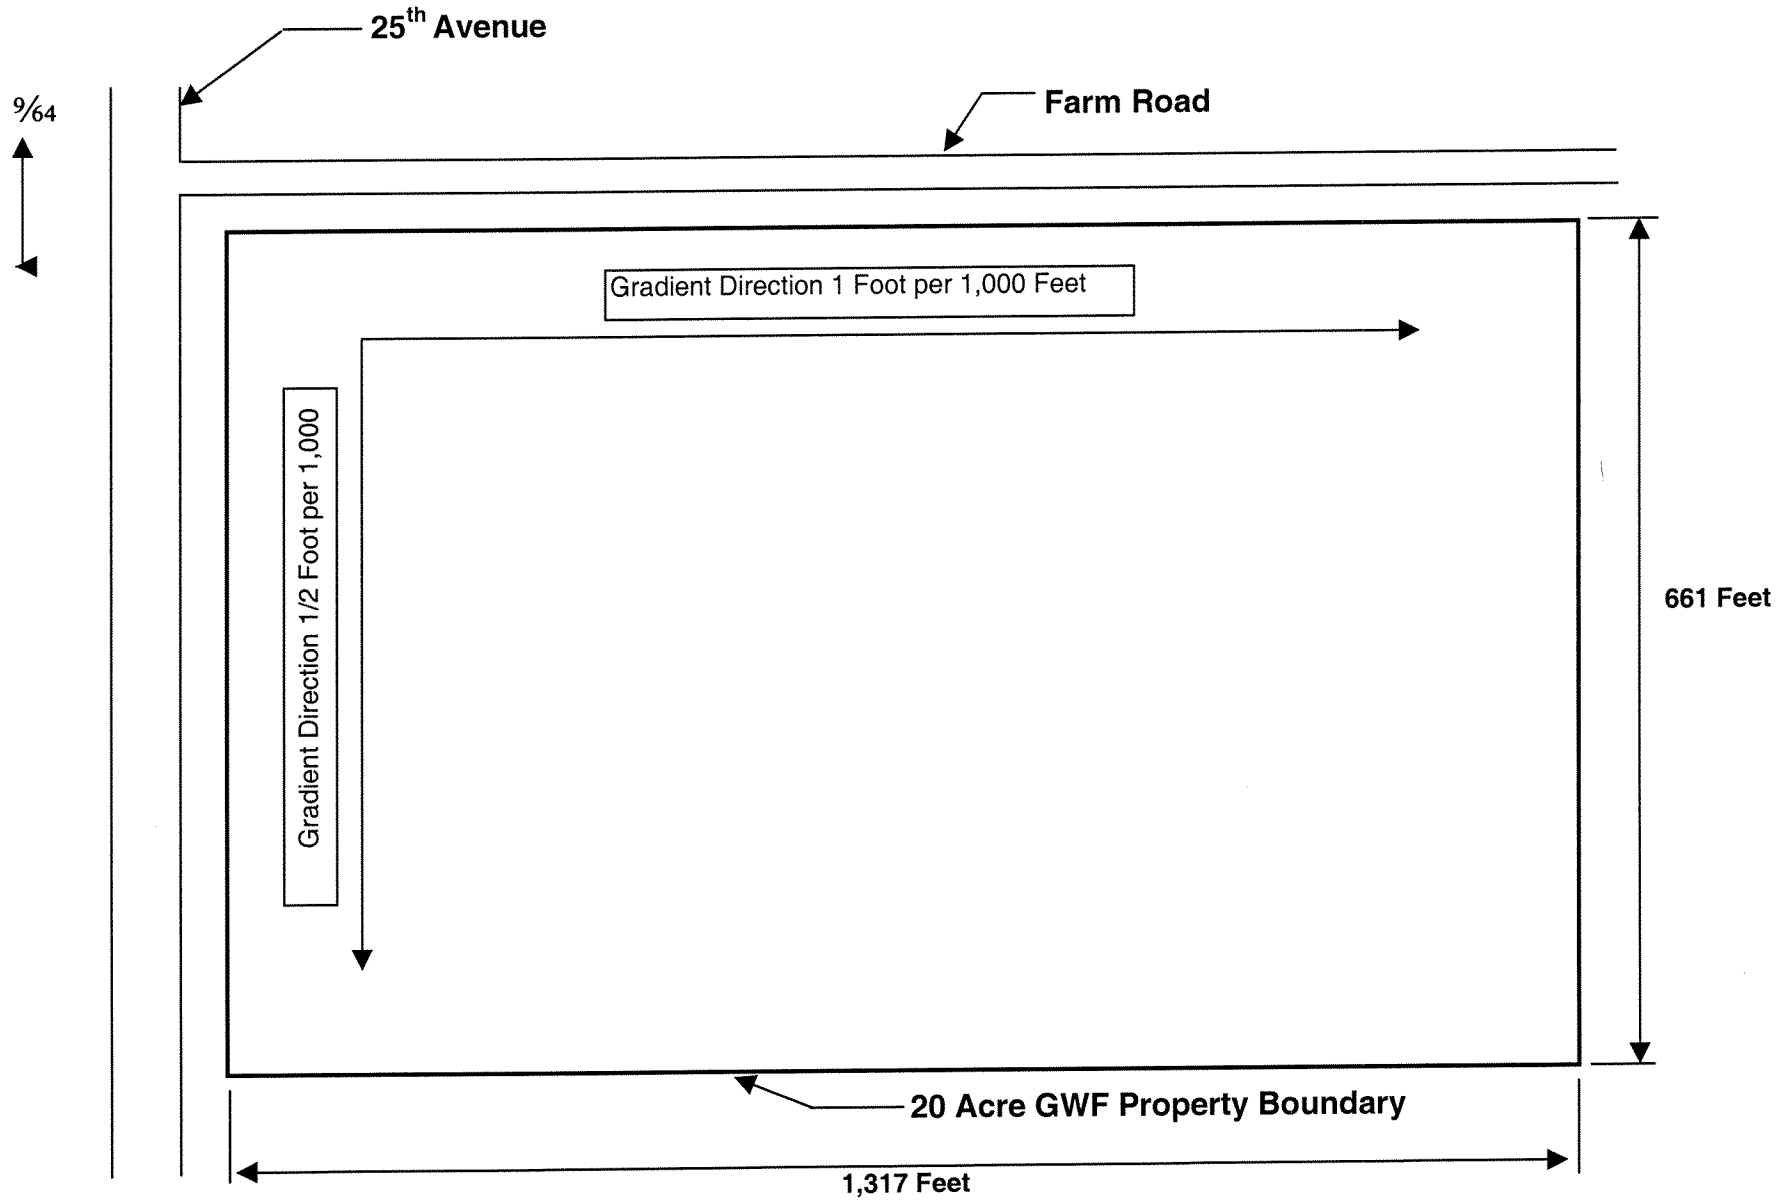
Attachment 2.12-5
Henrietta Peaker Plant Project
Existing Property Gradient