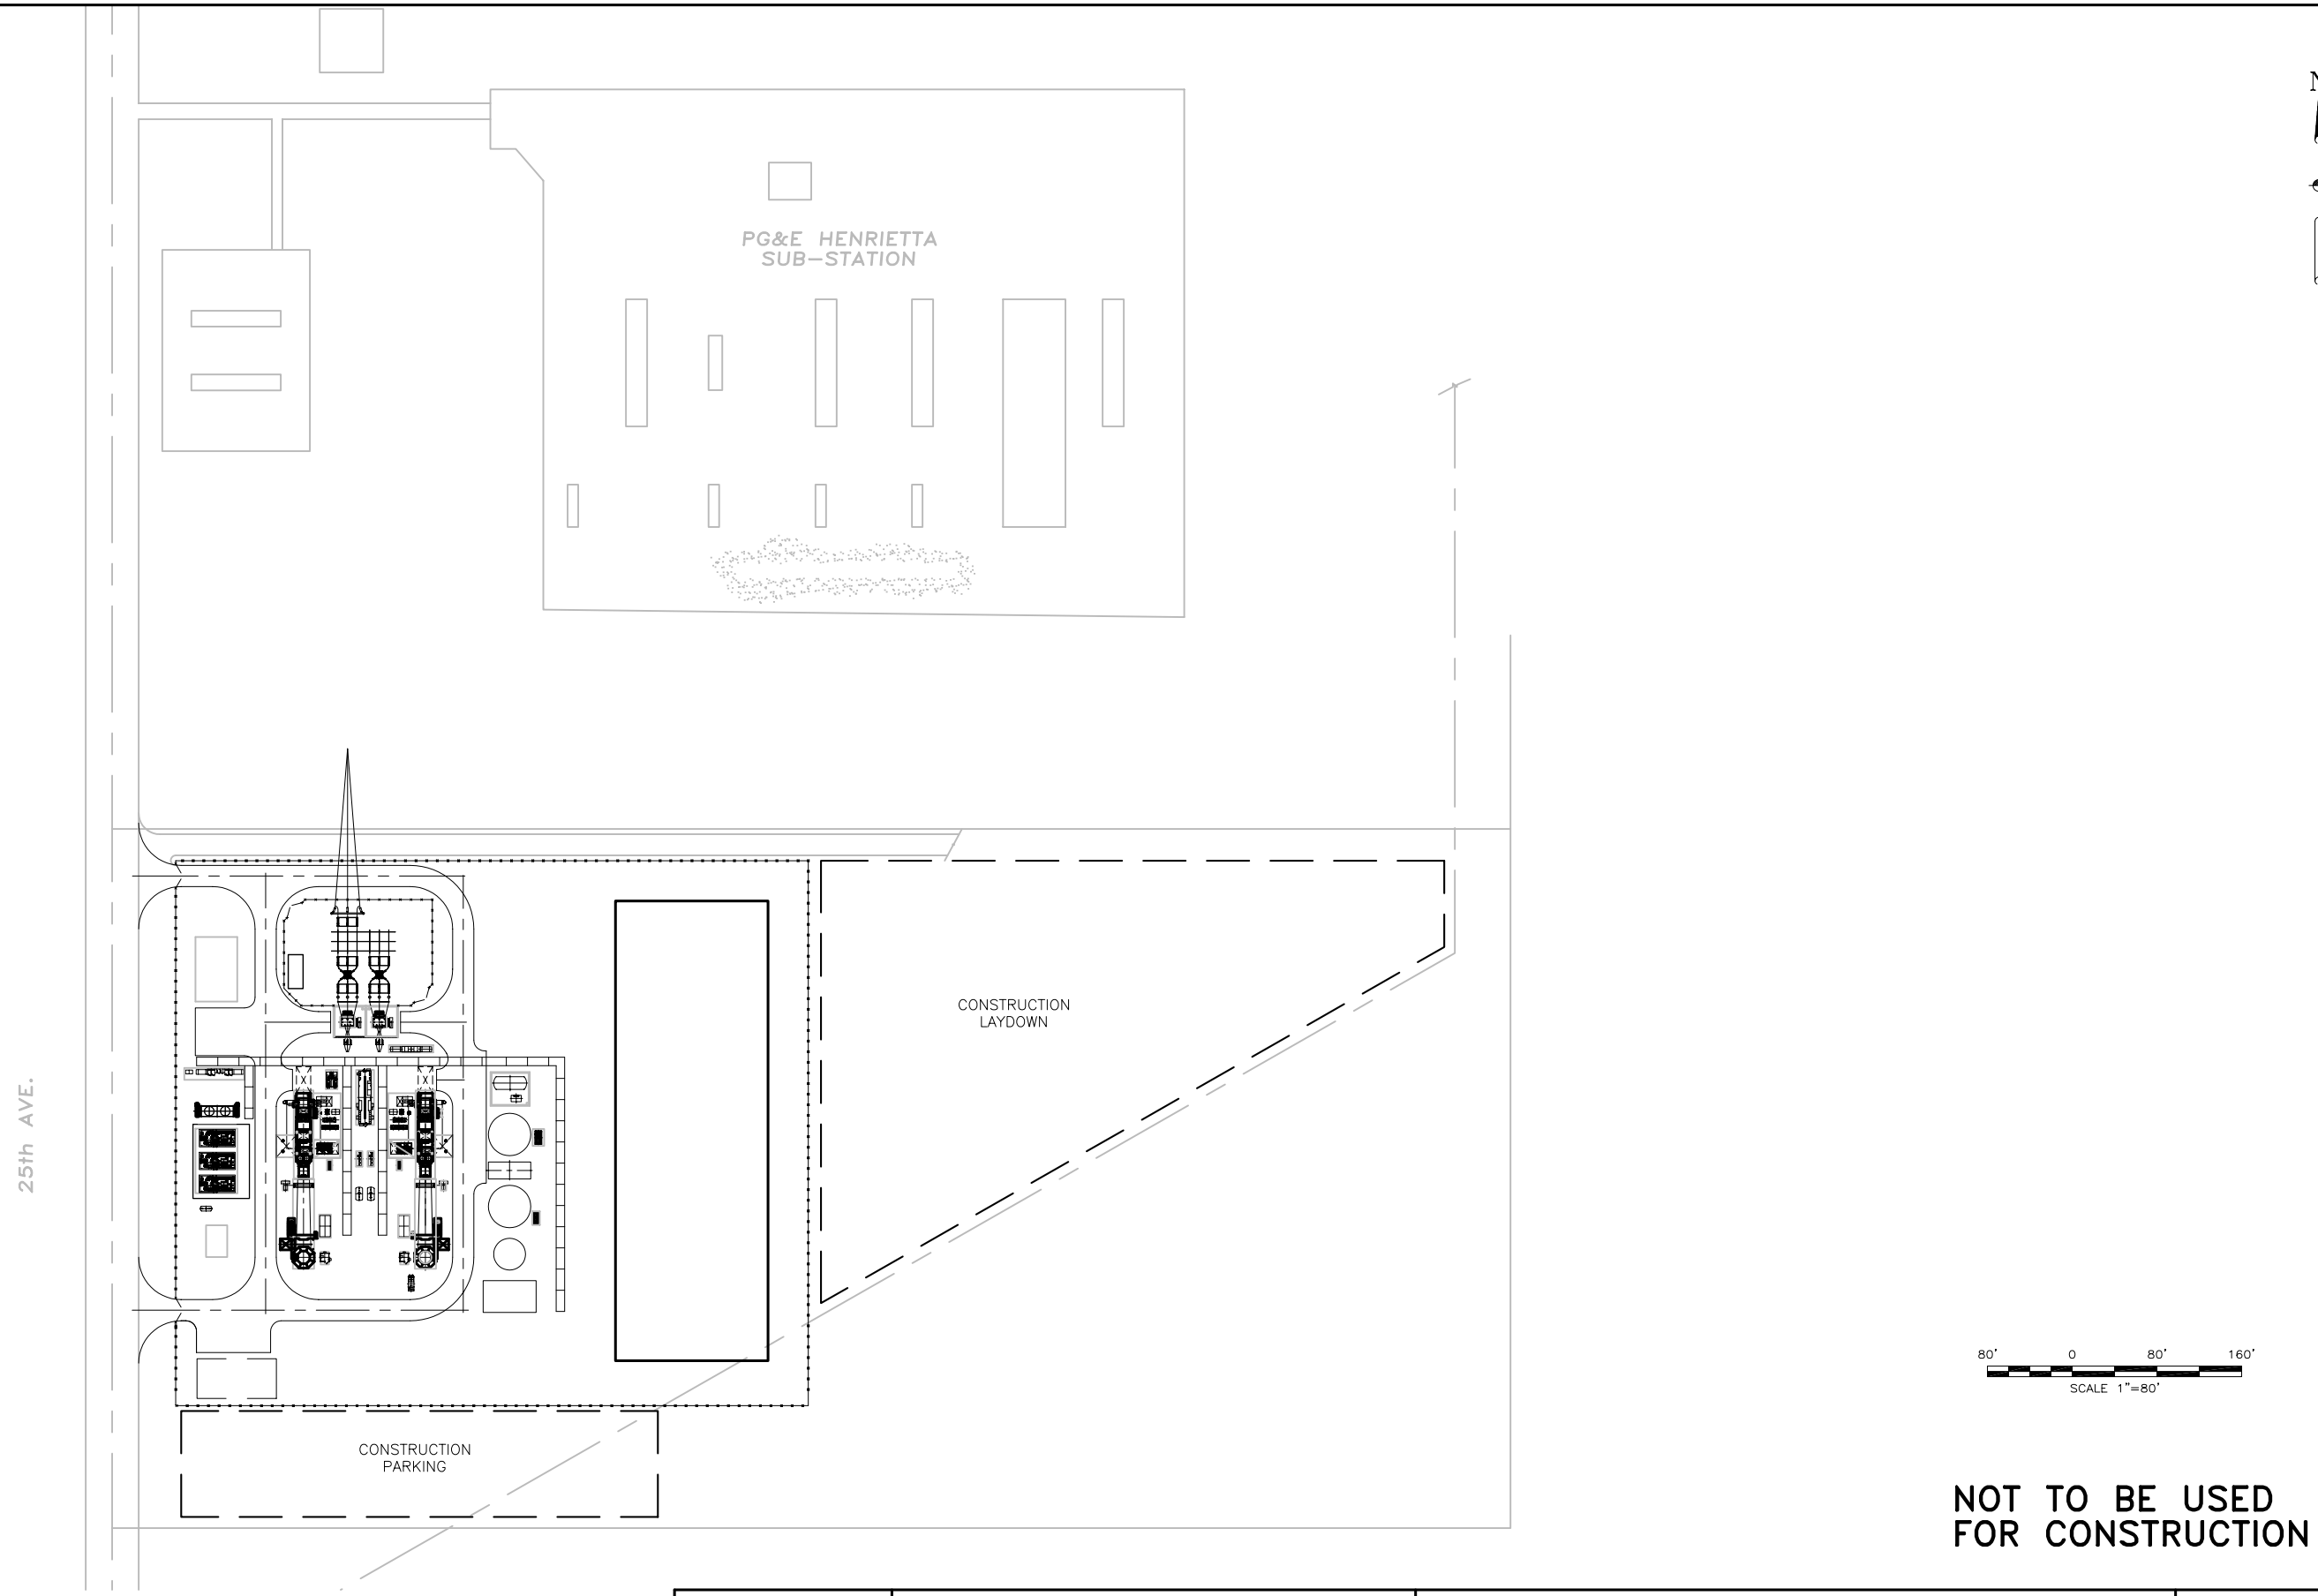

NOT TO BE USED FOR CONSTRUCTION

Project No. 51-00167032.00	GWF ENERGY LLC HENRIETTA 230KV SWITCHYARD	SITE LAYOUT DRAWING	Figure 2-3A
URS			

J:\CADSHARED\GWF-energy\HENRIETTA\SHEETS\FIG2-3A.dwg 8/21/01