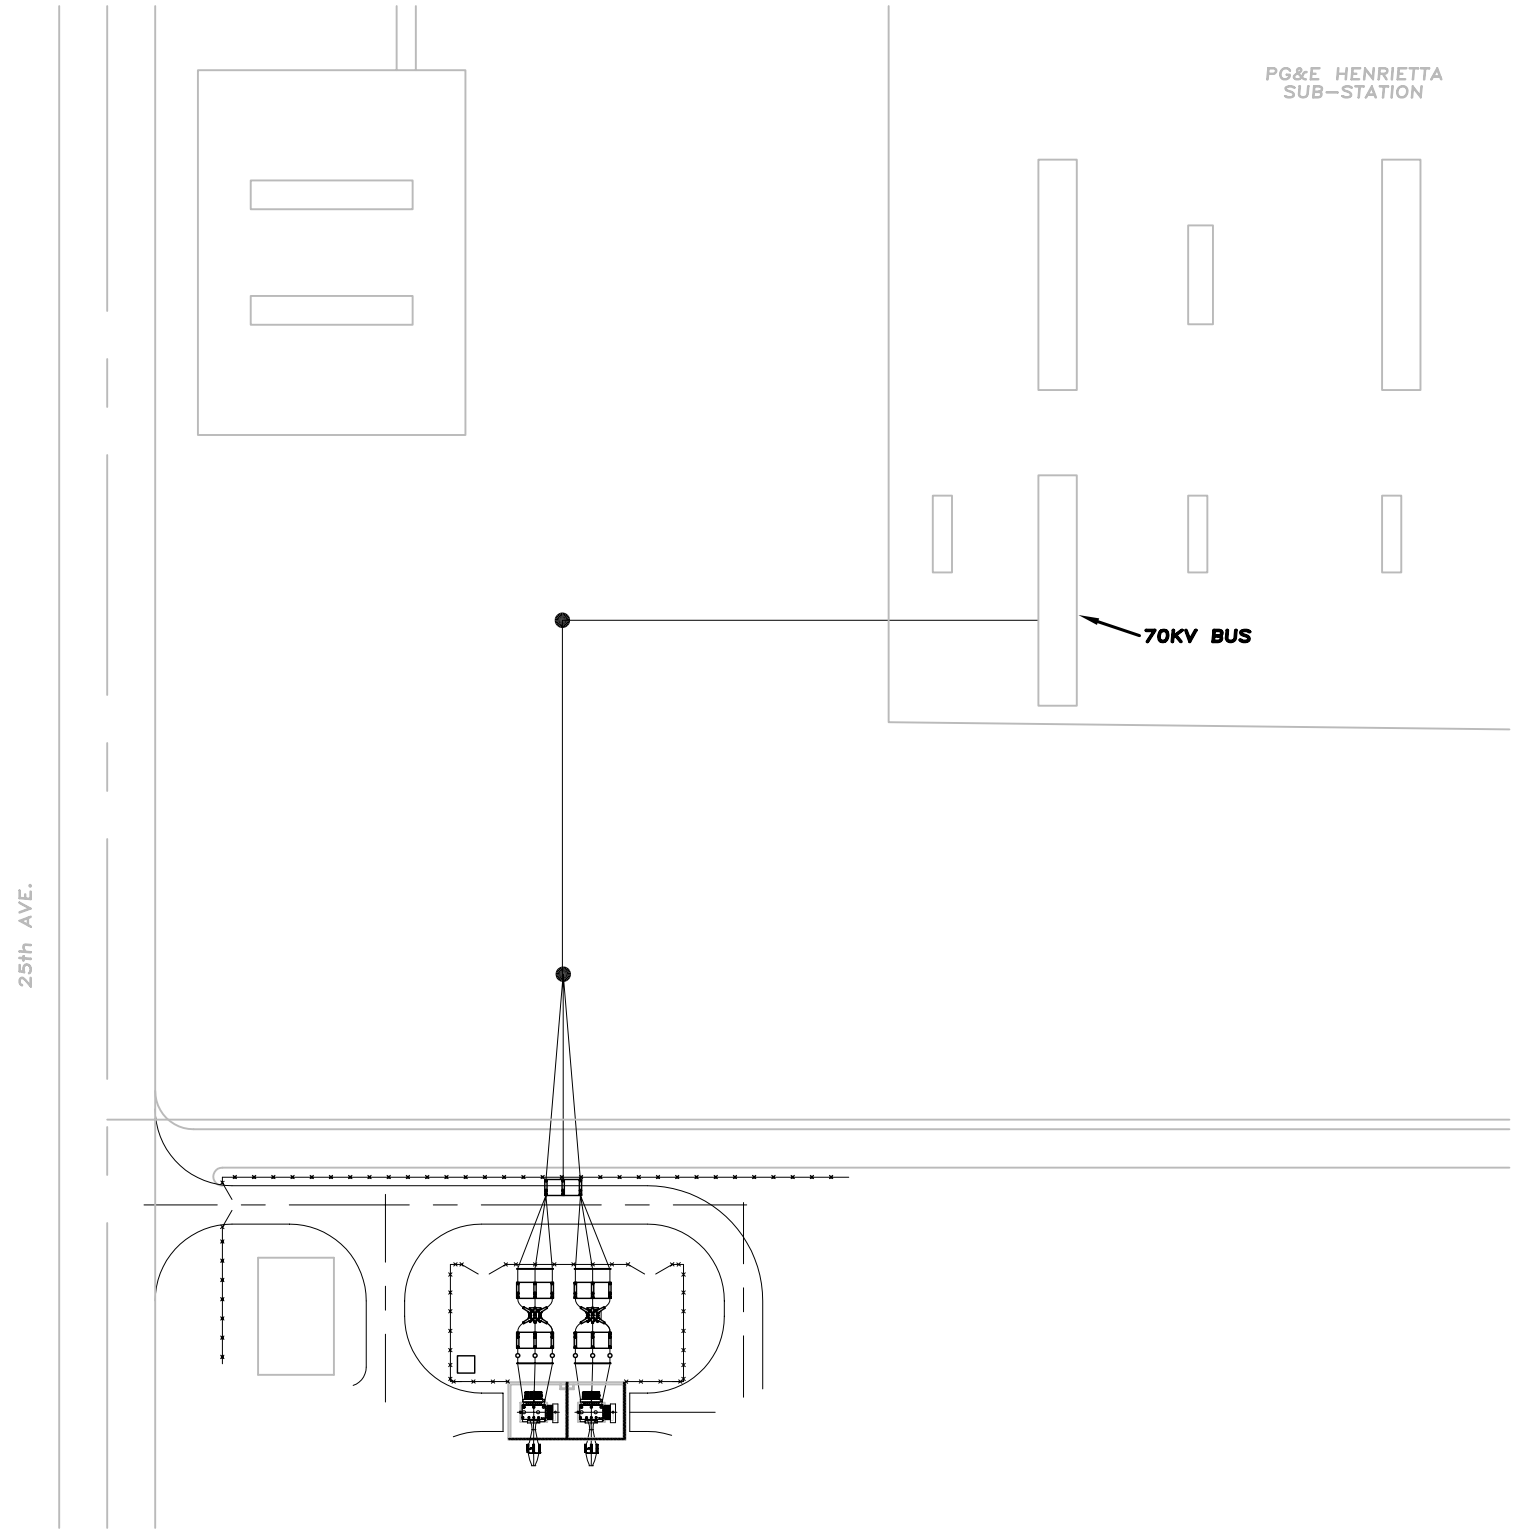

100' 0 100' 200'

SCALE 1"= 100'

Project No. 51-00167032	GWF HENRIETTA PEAKER PROJECT	PROPOSED TRANSMISSION ROUTE	Figure 6-1
URS			

X:\x_env\GWF\henrietta\GWF Reviews\FIG 6-1rev.dwg