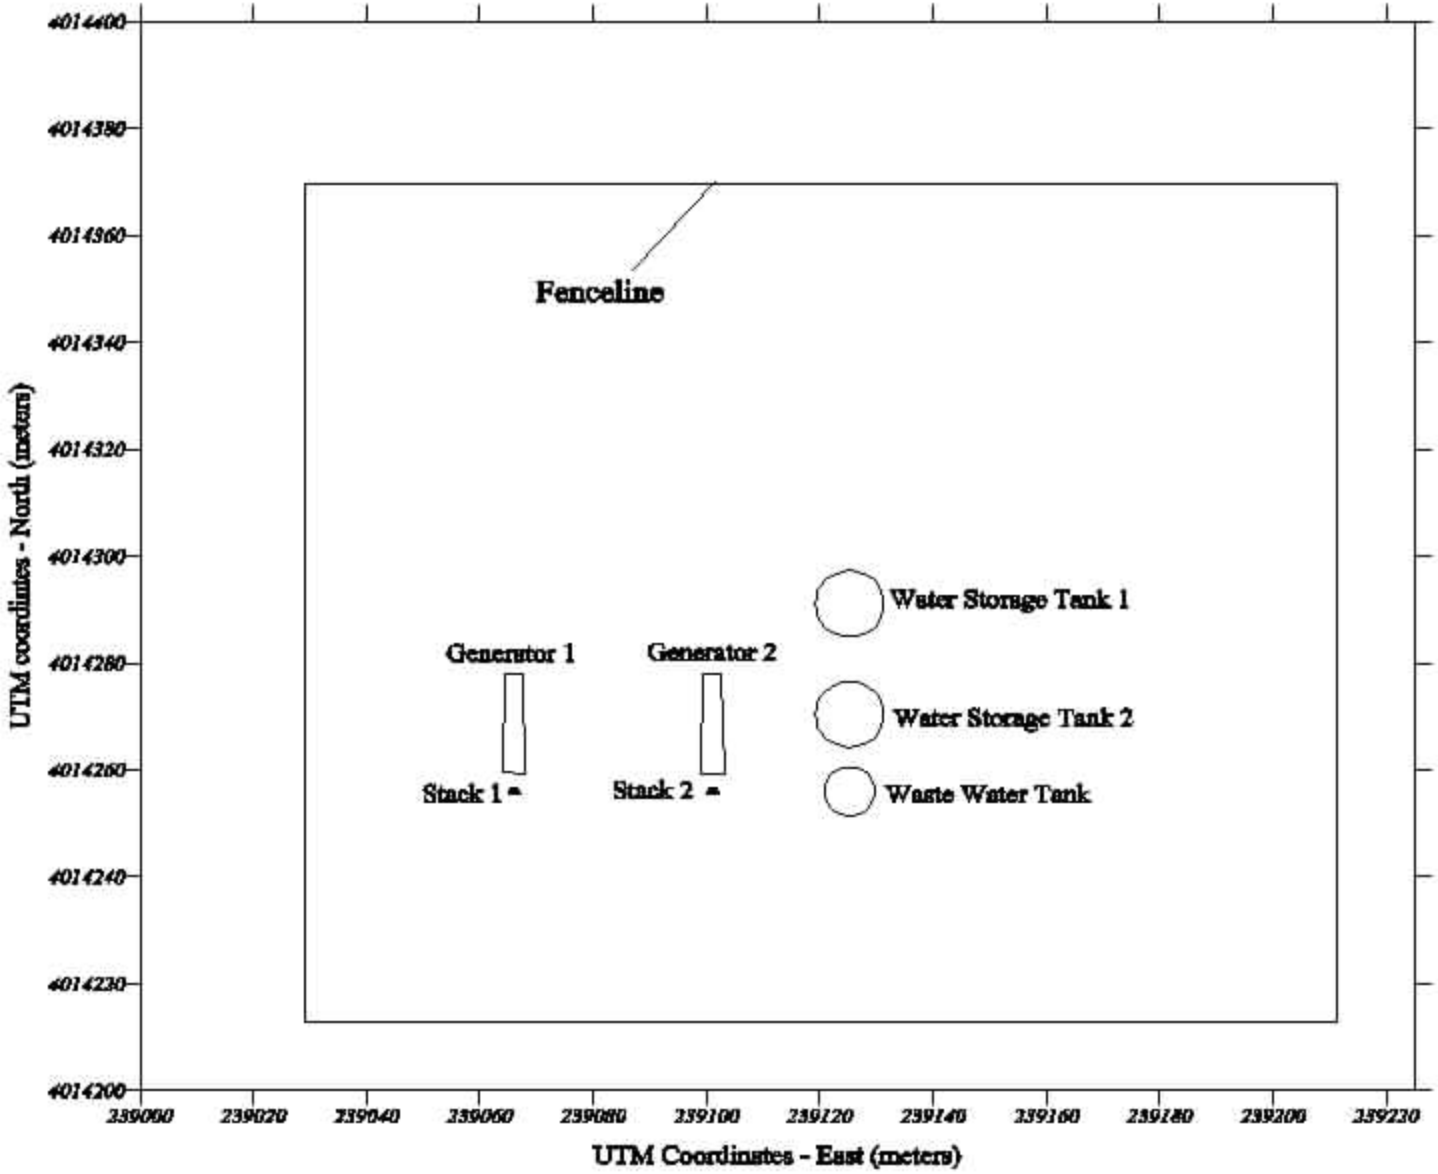

N

URS	Project No. 51-00167032.00 GWF Henrietta Peaker Project	BUILDING DOWNWASH STRUCTURES	Figure 8.1-5