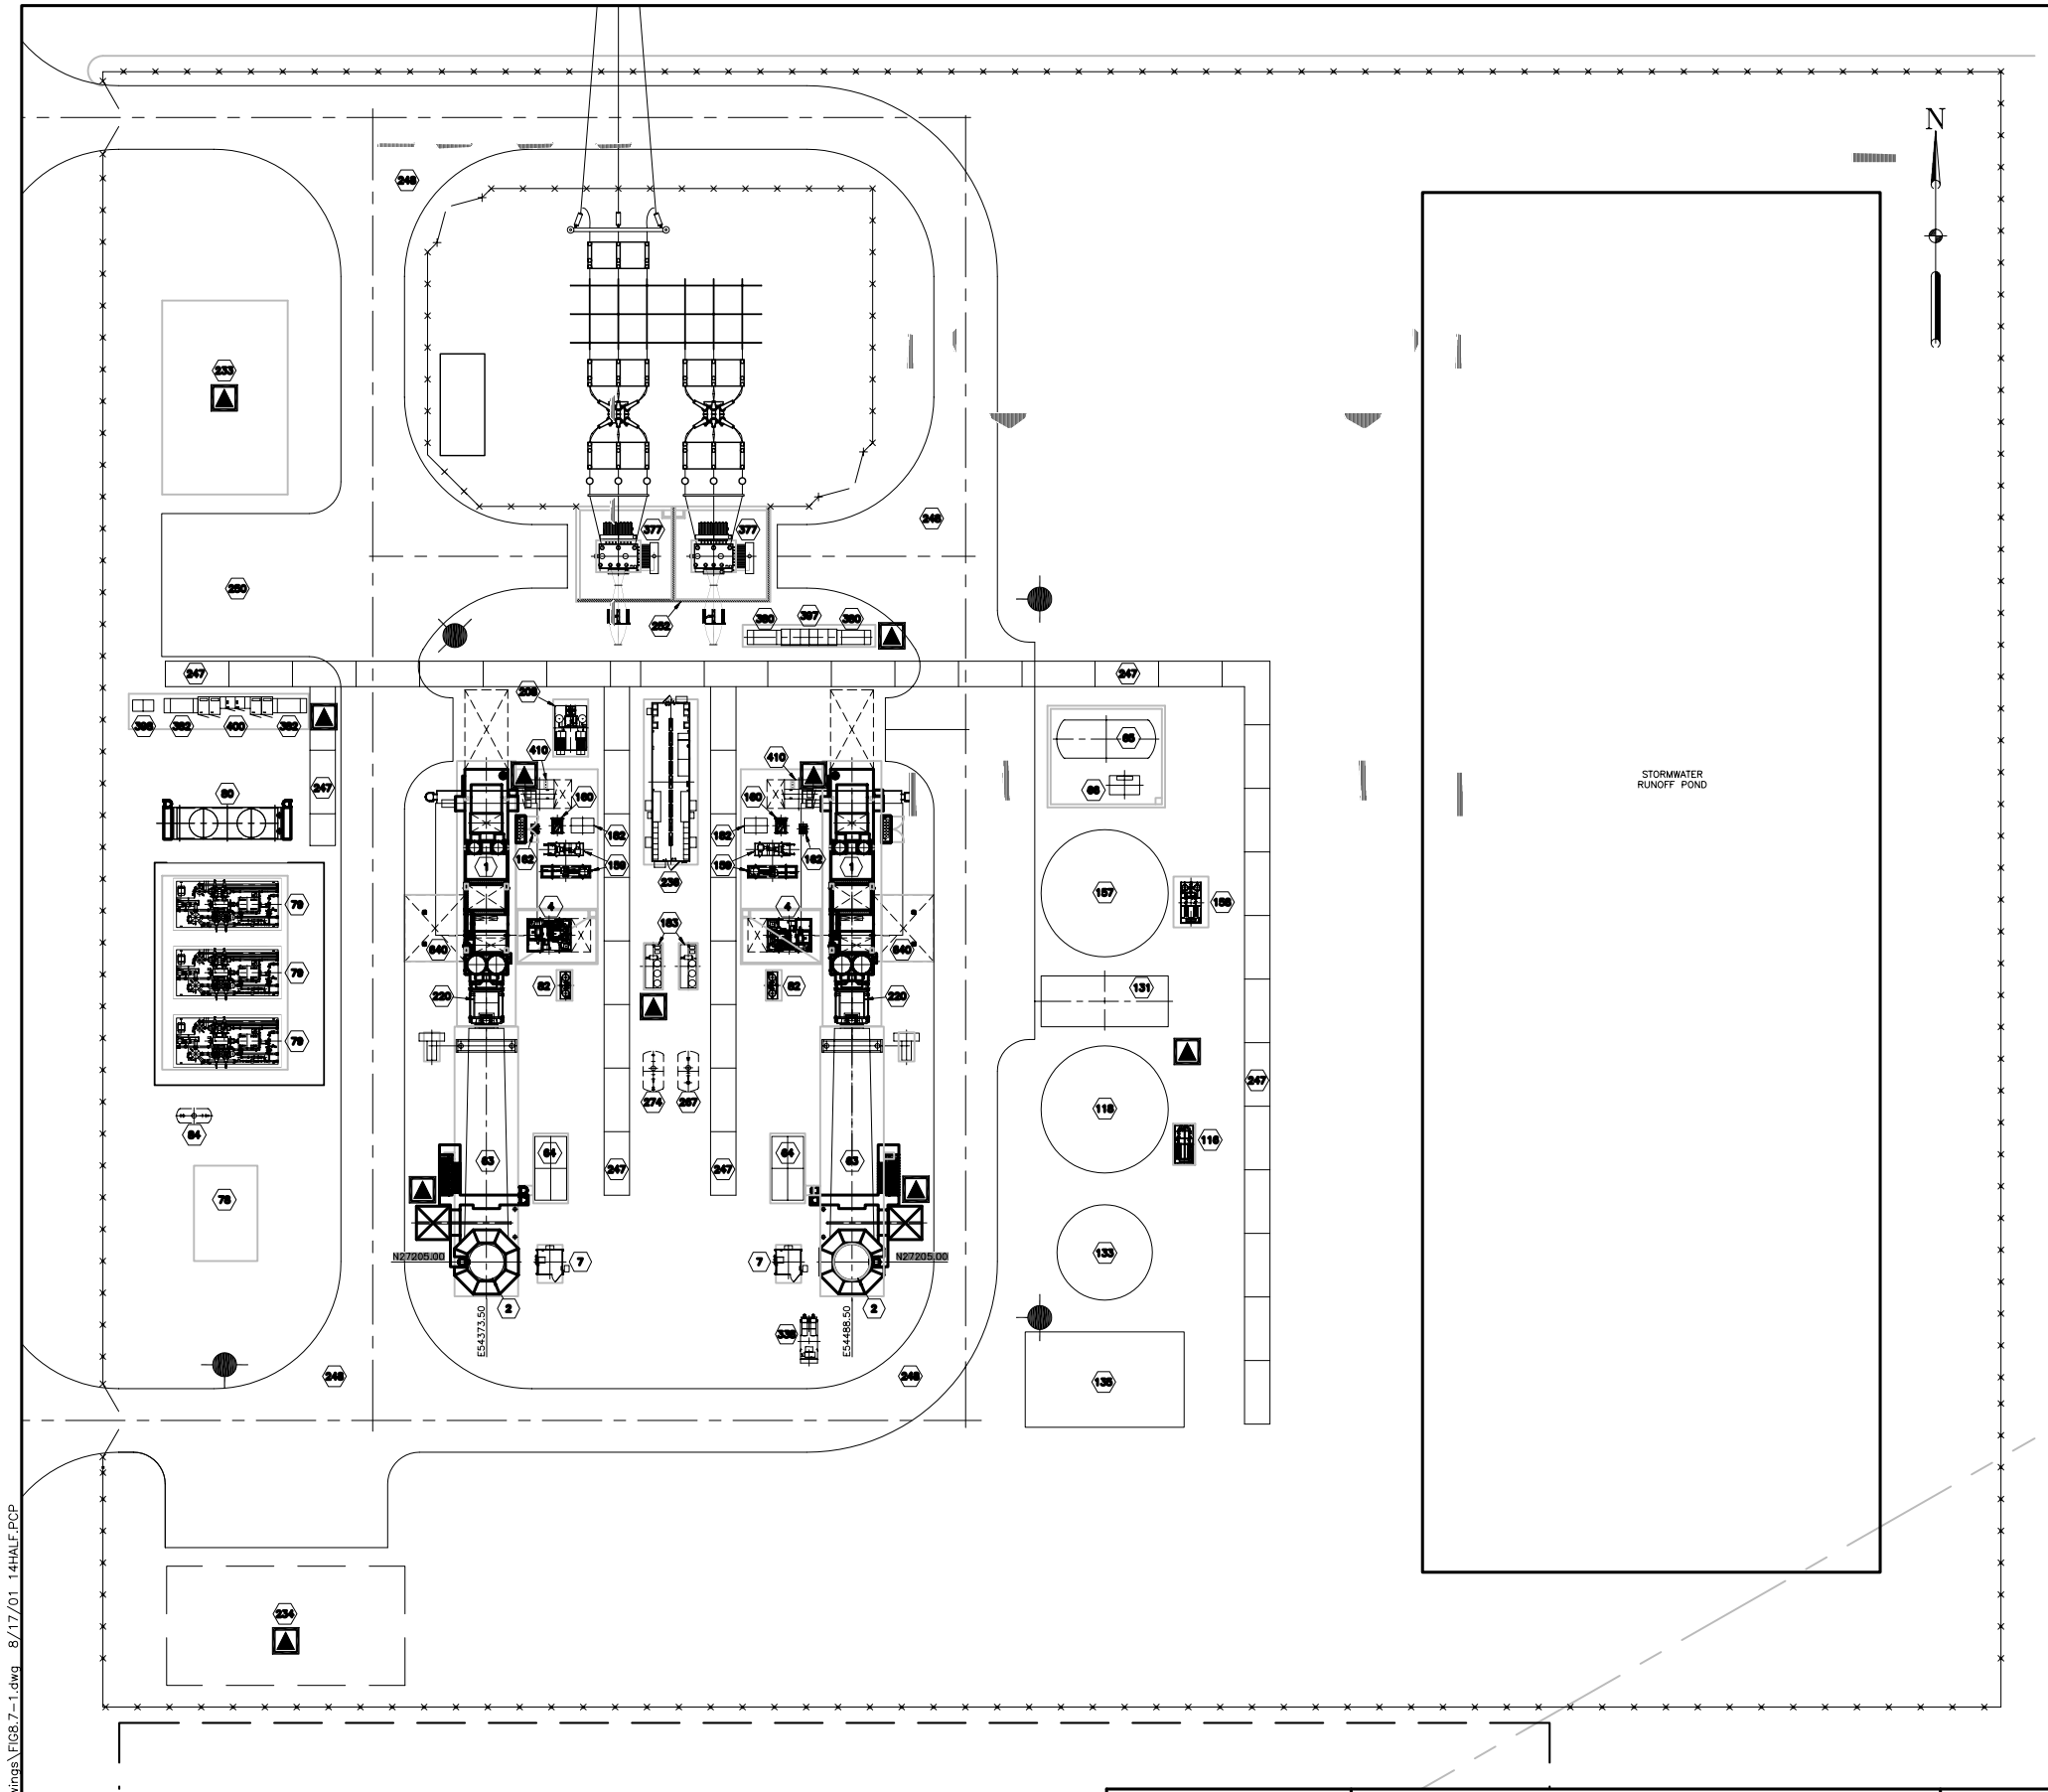

EQUIPMENT LIST

ITEM NO.	EQUIP. NO.	DESCRIPTION	TIE DOWN EL
1	–	COMBUSTION TURBINE LM6000	–
2	–	STACK	–
4	–	AUXILIARY SKID	–
7	–	CONTINUOUS EMISSION MONITORING EQUIPMENT	–
63	–	SCR	–
64	–	SCR AMMONIA INJECTION SKID	–
65	–	AMMONIA STORAGE TANK	–
66	–	AMMONIA FORWARDING PUMPS	–
78	–	FUEL GAS METERING STATION	–
79	–	FUEL GAS COMPRESSOR SKID 1A, 1B, 1C	–
80	–	FUEL GAS COOLER	–
82	–	FUEL GAS FILTER	–
84	–	FUEL GAS WASTE SUMP WITH BLOWER	–
116	–	RAW WATER FORWARDING PUMPS	–
118	–	RAW WATER STORAGE TANK	–
131	–	WATER TREATMENT MODULE	–
133	–	WASTE WATER STORAGE TANK	–
135	–	WASTE WATER PROCESS EQUIPEMENT	–
157	–	DEMIN. WATER STORAGE TANK	–
158	–	DEMIN. WATER INJECTION FORWARDING PUMPS	–
159	–	WATER INJECTION BOOST PUMP SKID 2A, 2B	–
160	–	SPRINT PERFORMANCE SKID	–
162	–	HIGH PRESSURE DEMIN. WATER FILTER SKID	–
182	–	FOGGER (FUTURE)	–
183	–	CLOSED LOOP COOLER	–
191	N/A	FIRE CARTS (NOT SHOWN FOR CLARITY)	N/A
208	–	AIR COMPRESSOR SKID	–
220	–	ANTI–ICING HEAT EXCHANGER SYSTEM	–
233	–	ADMINISTRATION BUILDING	–
234	–	MAINTENANCE BUILDING	–
236	–	POWER CONTROL MODULE	–
247	N/A	PIPE AND CABLE WAYS	N/A
248	N/A	ROAD	N/A
250	N/A	PARKING AREA	N/A
267	–	WASTE WATER WASH TANK	–
274	–	OIL/WATER SEPARATOR	–
338	–	EMERGENCY DIESEL GENERATOR	–
350	–	LIGHTING PANEL WITH TRANSFORMER	–
377	–	MAIN SUBSTATION STEP–UP TRANSFORMER	–
380	–	AUXILIARY TRANSFORMER 480V	–
382	–	GAS COMPRESSOR TRANSFORMER 13.8/4160V	–
383	–	13.8KV SWITCH	–
397	–	480V DISTRIBUTION SWITCHBOARD	–
398	–	GAS COMPRESSOR 480V MCC	–
400	–	4160 DISTRIBUTION PANEL	–
410	–	MEDIUM VOLTAGE SWITCH GEAR	–
610	N/A	TRANSFORMER FIRE WALL	N/A
640	N/A	ENGINE REMOVAL AREA	N/A

SAFETY EQUIPMENT LEGEND

FIRE HYDRANT

FIRE EXTINGUISHER

NOT TO BE USED FOR CONSTRUCTION

Project No. 51–00167032.00	GWF ENERGY LLC HENRIETTA 230KV SWITCHYARD	EQUIPMENT ARRANGEMENT FIRE SAFETY	Figure 8.7–1
	URS		

X:\x_env\GWF\henrietta\drawings\FIG8.7–1.dwg 8/17/01 14HALF.PCP