PROJECT DESCRIPTION - FIGURE 5b

Ivanpah Solar Electric Generatig System - Block Layout

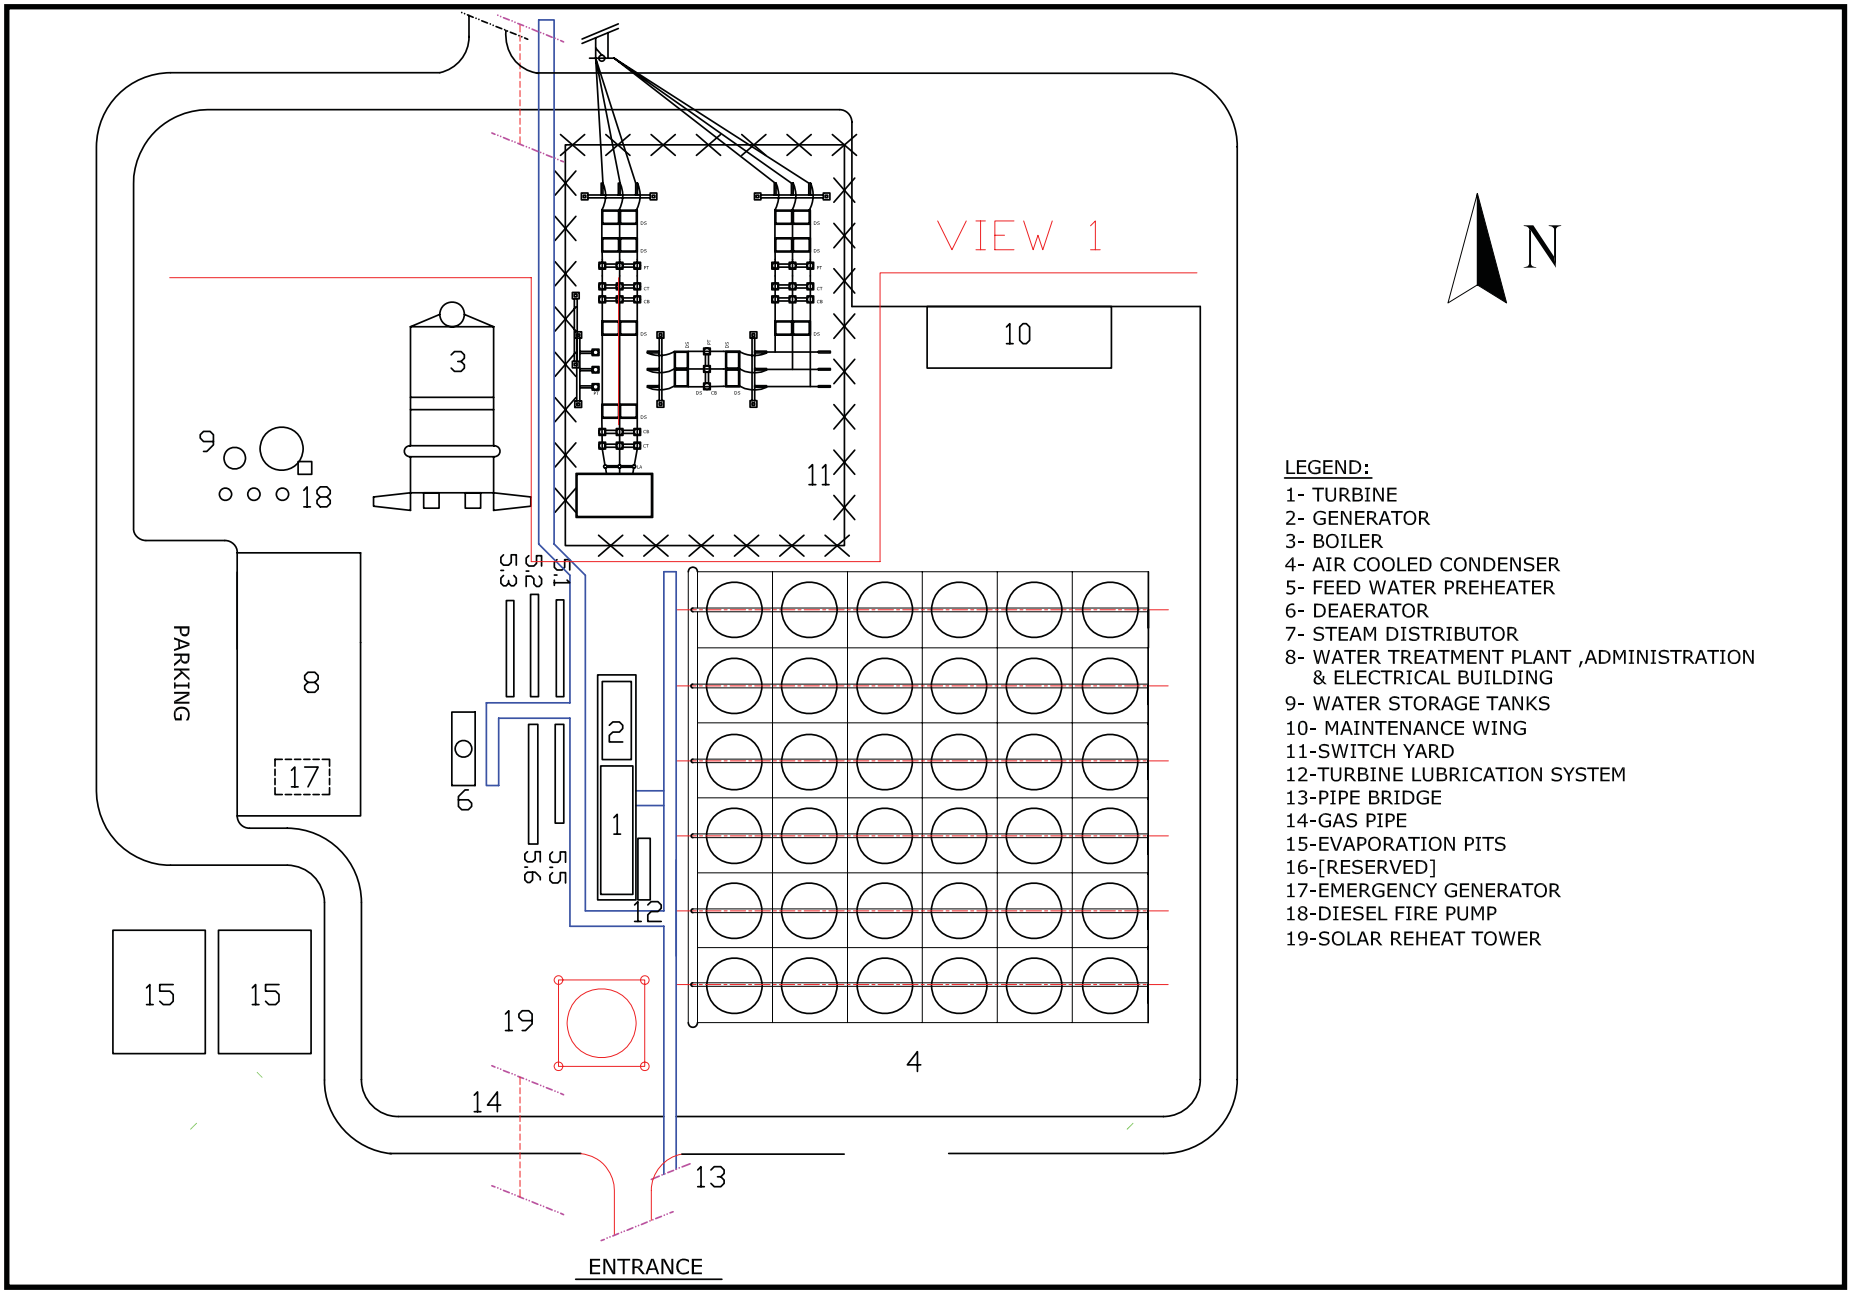

SOURCE: AFC Figure 5b