PROJECT DESCRIPTION - FIGURE 4

Magnolia Power Project - Site Arrangement Plan

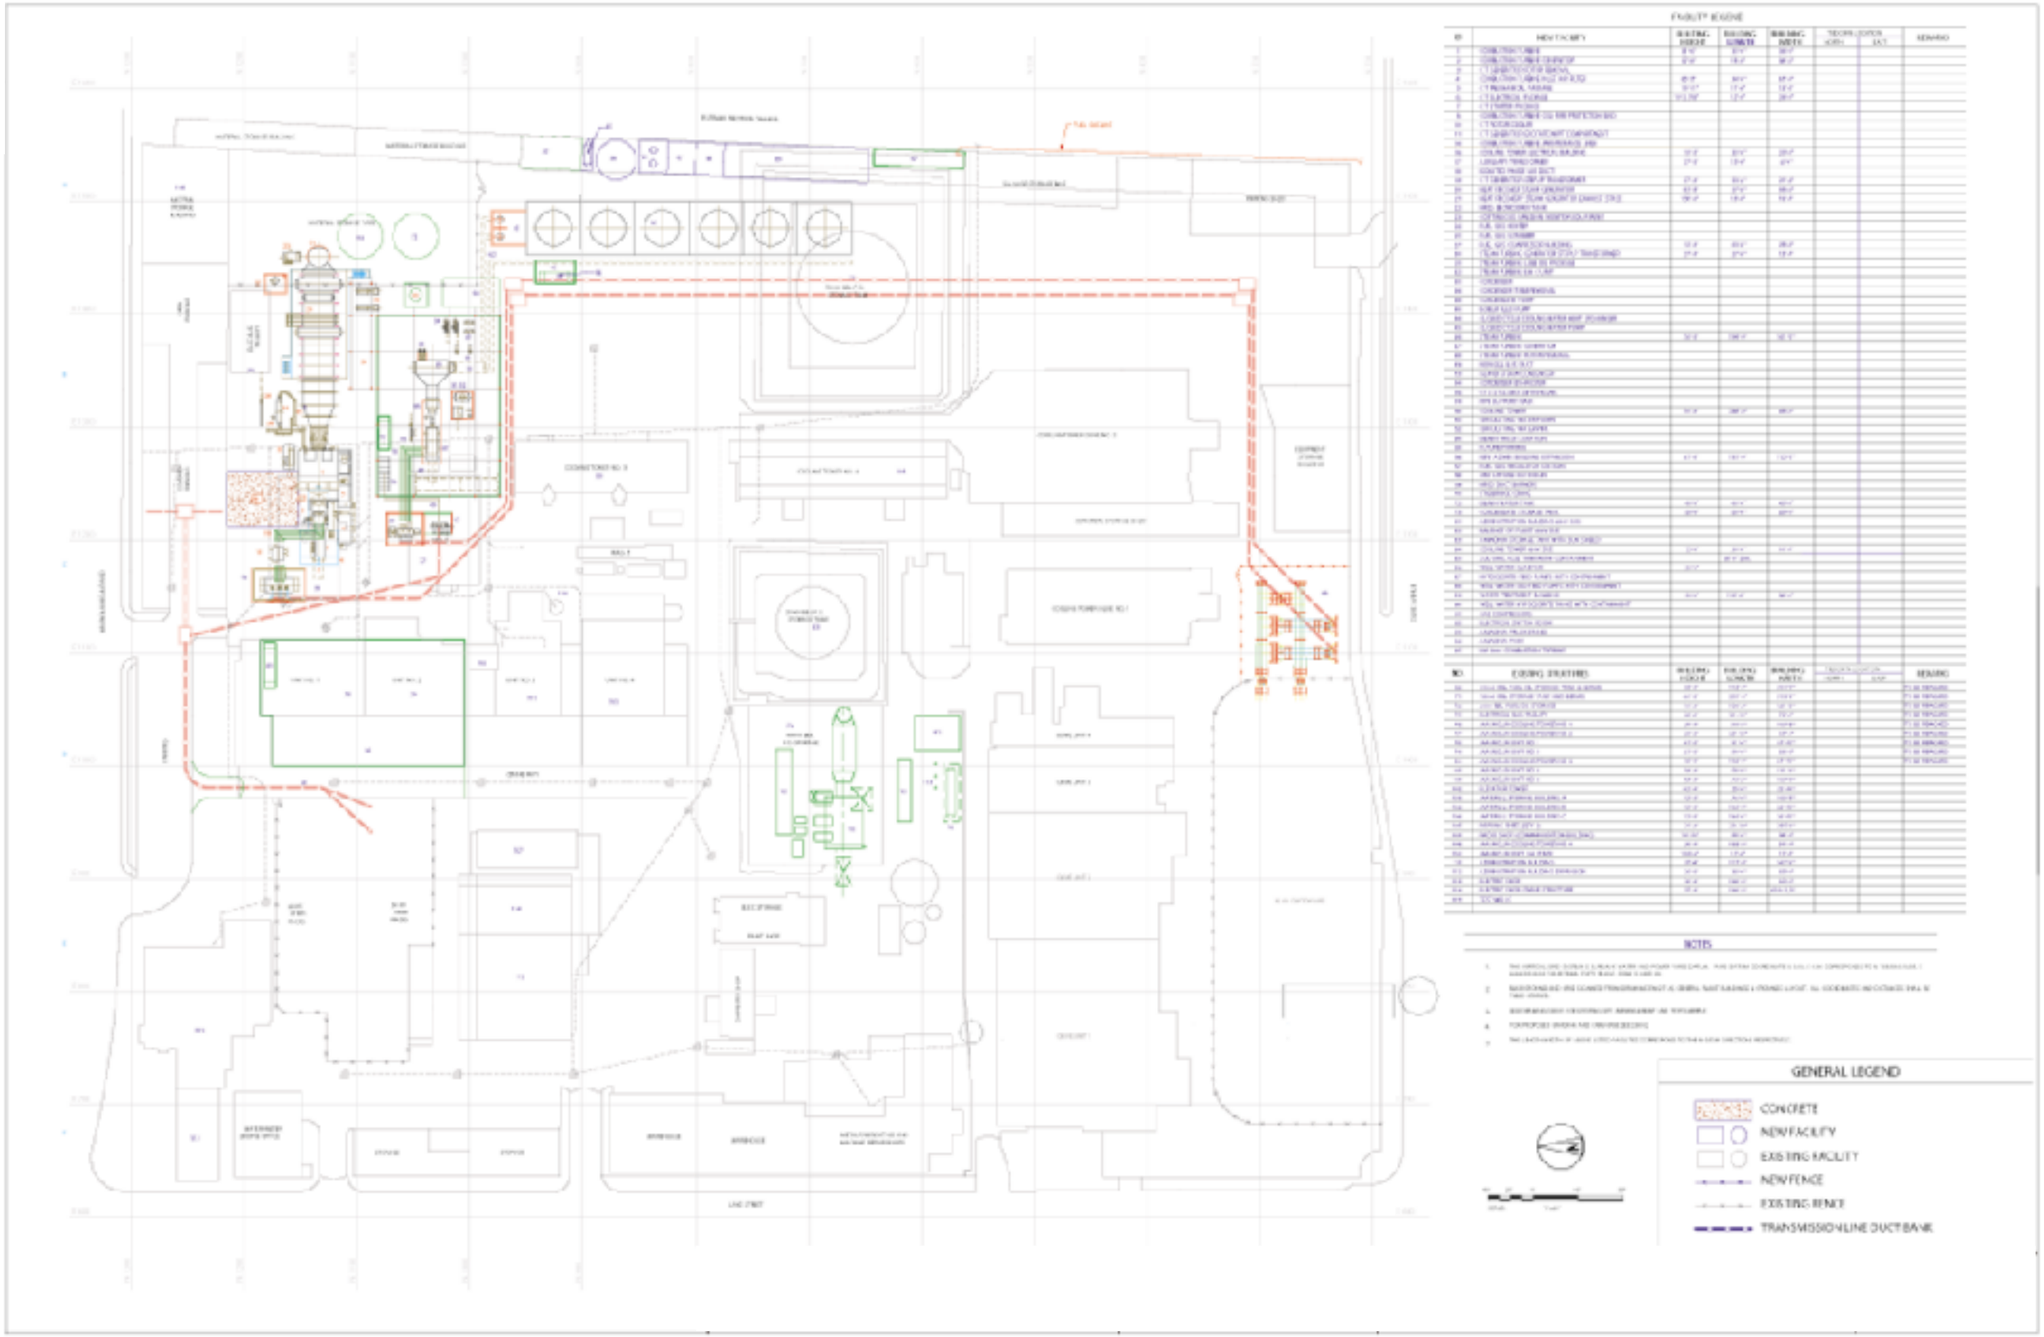

SOURCE: AFC Figure VIS-3A