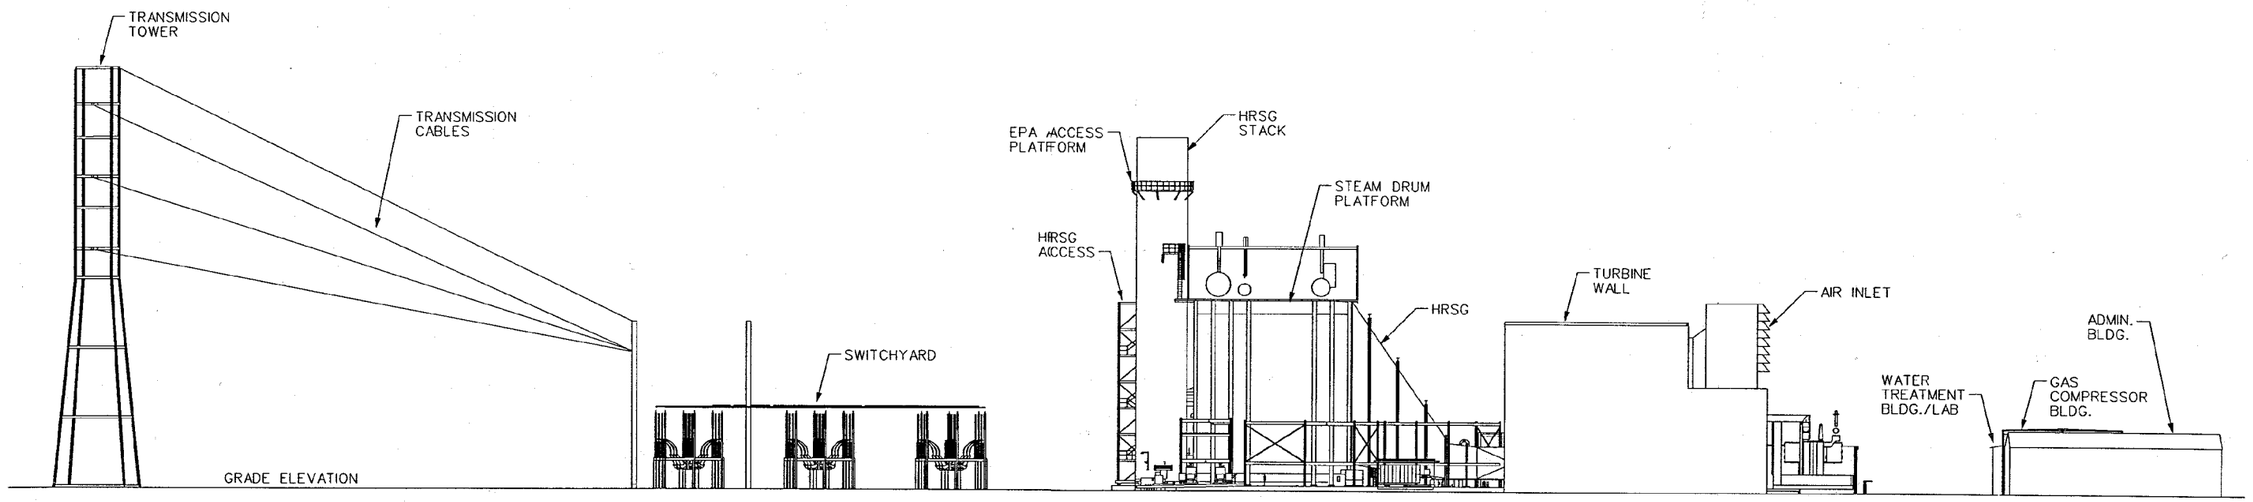

ELEVATION LOOKING EAST

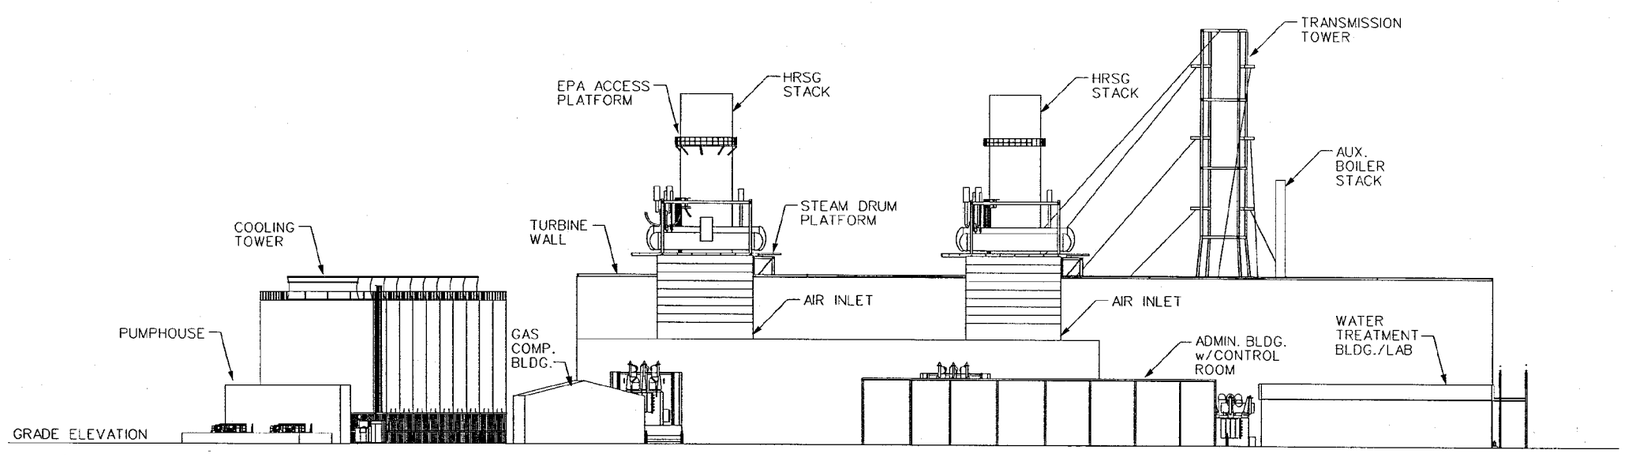

ELEVATION LOOKING NORTH

0 30 60 90 120FT

NO.	DATE	REVISIONS	BY	CHK	DESIGN SUPV	ENGR	PROJ ENGR
B	04/16/99	MODEL MODIFICATIONS	KLM		LDL		JP
A	/ /	ISSUED FOR REVIEW	KLM	JB	LDL		JP

SCALE | DESIGNED | DRAWN CADD | CHIEF ENGR

BECHTEL
GAITHERSBURG, MARYLAND

METCALF ENERGY CENTER

FIGURE 2.2-2
PLANT ELEVATIONS

JOB NO.	DRAWING NO.	REV
24196	P1-0190-001	B