JURIS./ OWNER: CITY OF SAN BERNARDINO

AERIAL

PHOTO DATE: 07/12/01

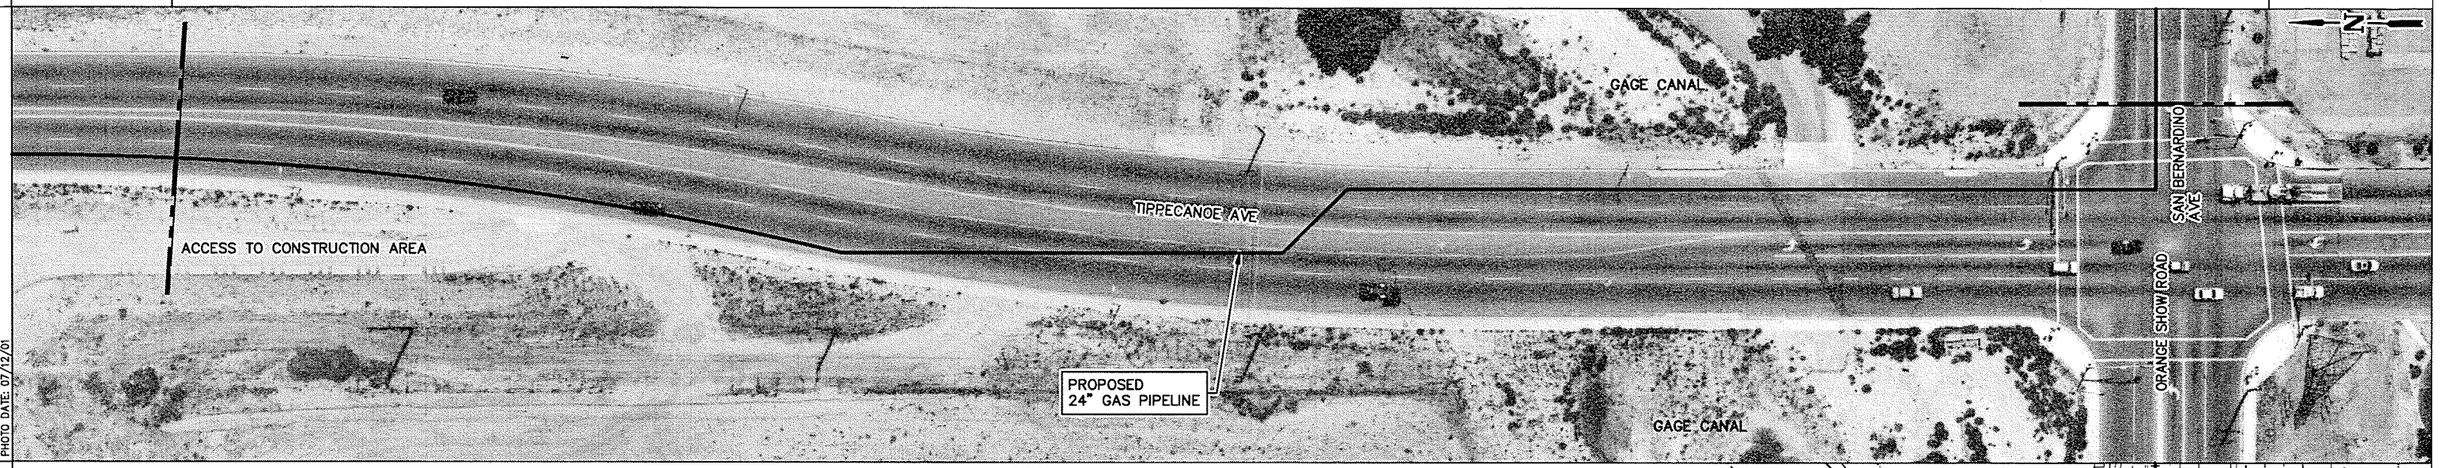

ALIGNMENT

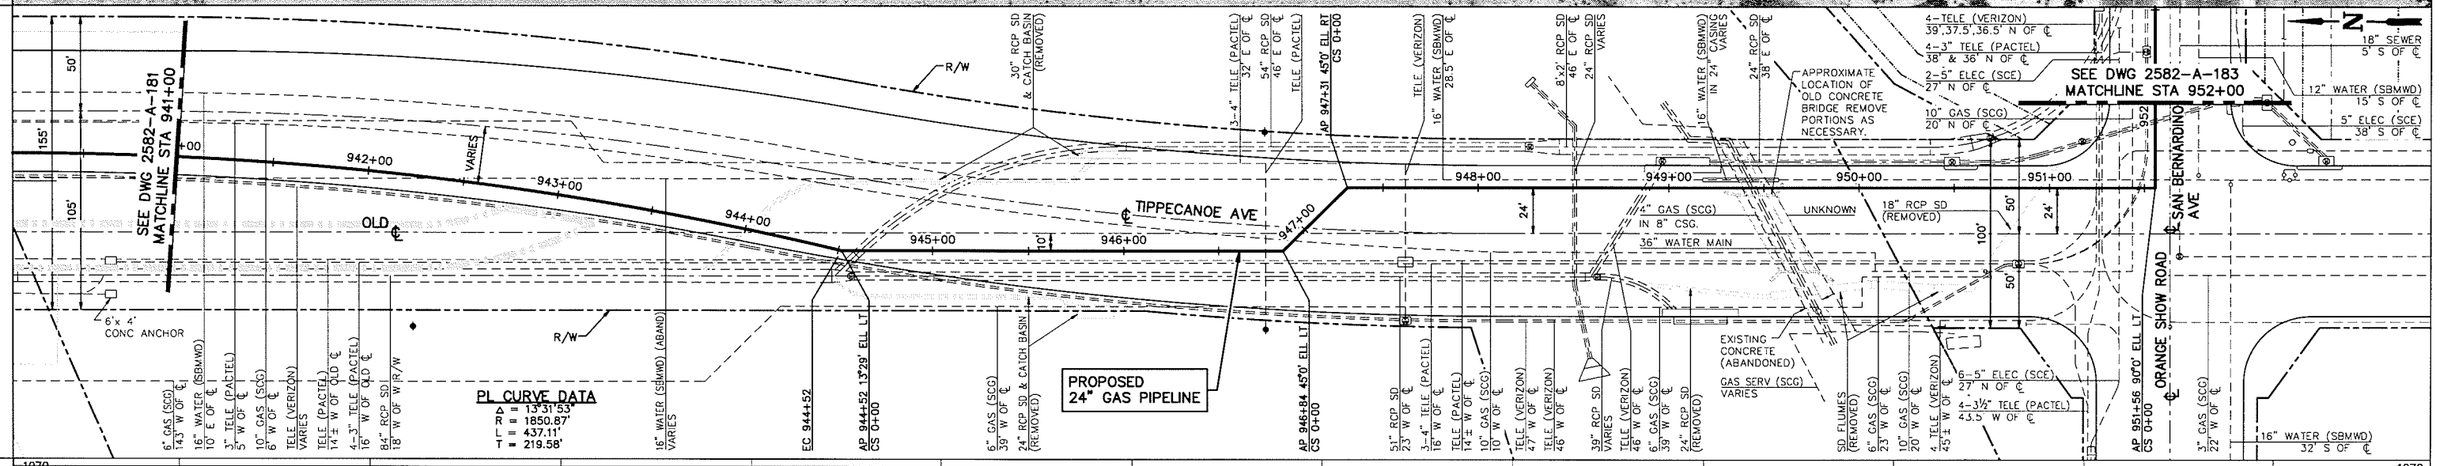

PROFILE

COVER LEGEND
(') = ASSUMED
• = POTHOLED
ALL OTHERS = REFERENCE INFORMATION

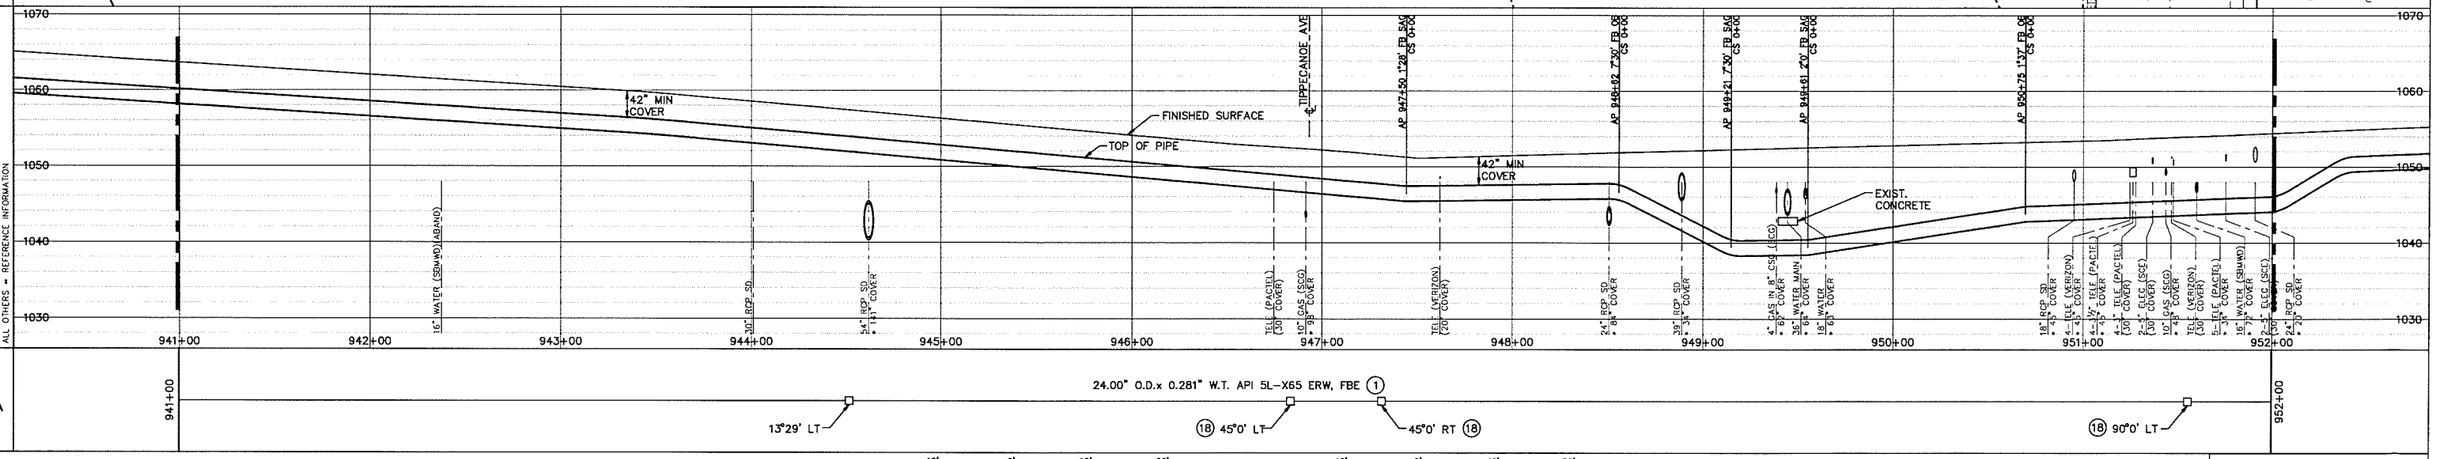

PIPE DATA

941+00 — 24.00" O.D.x 0.281" W.T. API 5L-X65 ERW, FBE (1) — 952+00

13°29' LT — (18) 45°0' LT — 45°0' RT (18) — (18) 90°0' LT

VERT: 1"=10' (10' 0' 10' 20') HORIZ: 1"=40' (40' 0' 40' 80')

BID SET

SPEC Services, Inc.
17101 Bushard Street
Fountain Valley, CA 92708
(714) 963-8077
K:\2582\ALIGN\2582A182 1:40

REV. NO.	DATE	06/06/03	DESCRIPTION
A	03/04/02		ISSUED FOR PERMIT
B	05/08/02		REVISED-ISSUED FOR PERMIT
C	07/17/03		ISSUED FOR BID

CONTRACTOR NOTICE

ALL UNDERGROUND UTILITIES OR STRUCTURES REPORTED BY THE OWNER OR OTHERS AND THOSE SHOWN ON THE RECORDS EXAMINED ARE INDICATED WITH THEIR APPROXIMATE LOCATION AND EXTENT. THE CONTRACTOR IS REQUIRED TO TAKE DUE PRECAUTIONARY MEASURES TO PROTECT THE UTILITIES OR STRUCTURES SHOWN AND ANY OTHER UTILITIES OR STRUCTURES FOUND AT THE SITE. IT SHALL BE THE CONTRACTOR'S RESPONSIBILITY TO NOTIFY THE OWNERS OF THE UTILITIES OR STRUCTURES CONCERNED BEFORE STARTING WORK. CONSTRUCTION CONTRACTOR AGREES THAT IN ACCORDANCE WITH GENERALLY ACCEPTED CONSTRUCTION PRACTICES, CONSTRUCTION CONTRACTOR WILL BE REQUIRED TO ASSUME COMPLETE RESPONSIBILITY FOR JOB SITE CONDITIONS DURING THE COURSE OF CONSTRUCTION OF THE PROJECT, INCLUDING SAFETY OF ALL PERSONS AND PROPERTY; THAT THIS REQUIREMENT SHALL BE MADE TO APPLY CONTINUOUSLY AND NOT BE LIMITED TO NORMAL WORKING HOURS.

INSTALL MAIN LINE WITH AT LEAST 42" COVER BELOW EXISTING GRADE

COUNTY: SAN BERNARDINO
DISTRICT: INLAND EMPIRE
STRIP MAP NO.:
ATLAS NO.: SBD 781
CATHODICALLY PROTECTED: YES ☒ NO ☐

RETIREMENT
REASON:
YEAR C.P. INSTALLED: 2004
OPERATED AT: 20% OR MORE OF SMYS ☒ LESS THAN 20% ☐

PERMIT ISSUED BY:
PLANNED BY: RGB/RS
REVIEWED BY: RGB
DIST. SUPVR.:

TOTAL FEET INSTALLED 94,552 ABANDONED & REMOVED 0 PLAN FILE NO.: 0
ABANDONED IN PLACE 0

PERMIT NO

STAKED ☐
STAKING REQUIRED ☒
NO STAKES NEEDED ☐

DATE MOVED ON JOB DATE MOVED OFF JOB DATE OF OPER
CREW FOREMAN
COMPANY
COMPANY FACILITY: SO CAL. ☒ P.L.S. ☐
TRANSMISSION REGION: BRSA
W.O. 95014 ORG. CODE GU

BASE SKETCH BY: SPEC
CONSTR. SKETCH BY: SPEC
COMPL. SKETCH BY:
SHT. ___ OF ___

The Gas Company

Southern California Gas Company
PROJECT AND CONSTRUCTION MANAGEMENT

SO. CALIF. GAS CO. PIPELINE 6906 CITY OF SAN BERNARDINO ALIGNMENT SHEET

SCALE	DIST.	CLASS	DRAWING NO.	REV.
1"=40'			2582-A-182	C