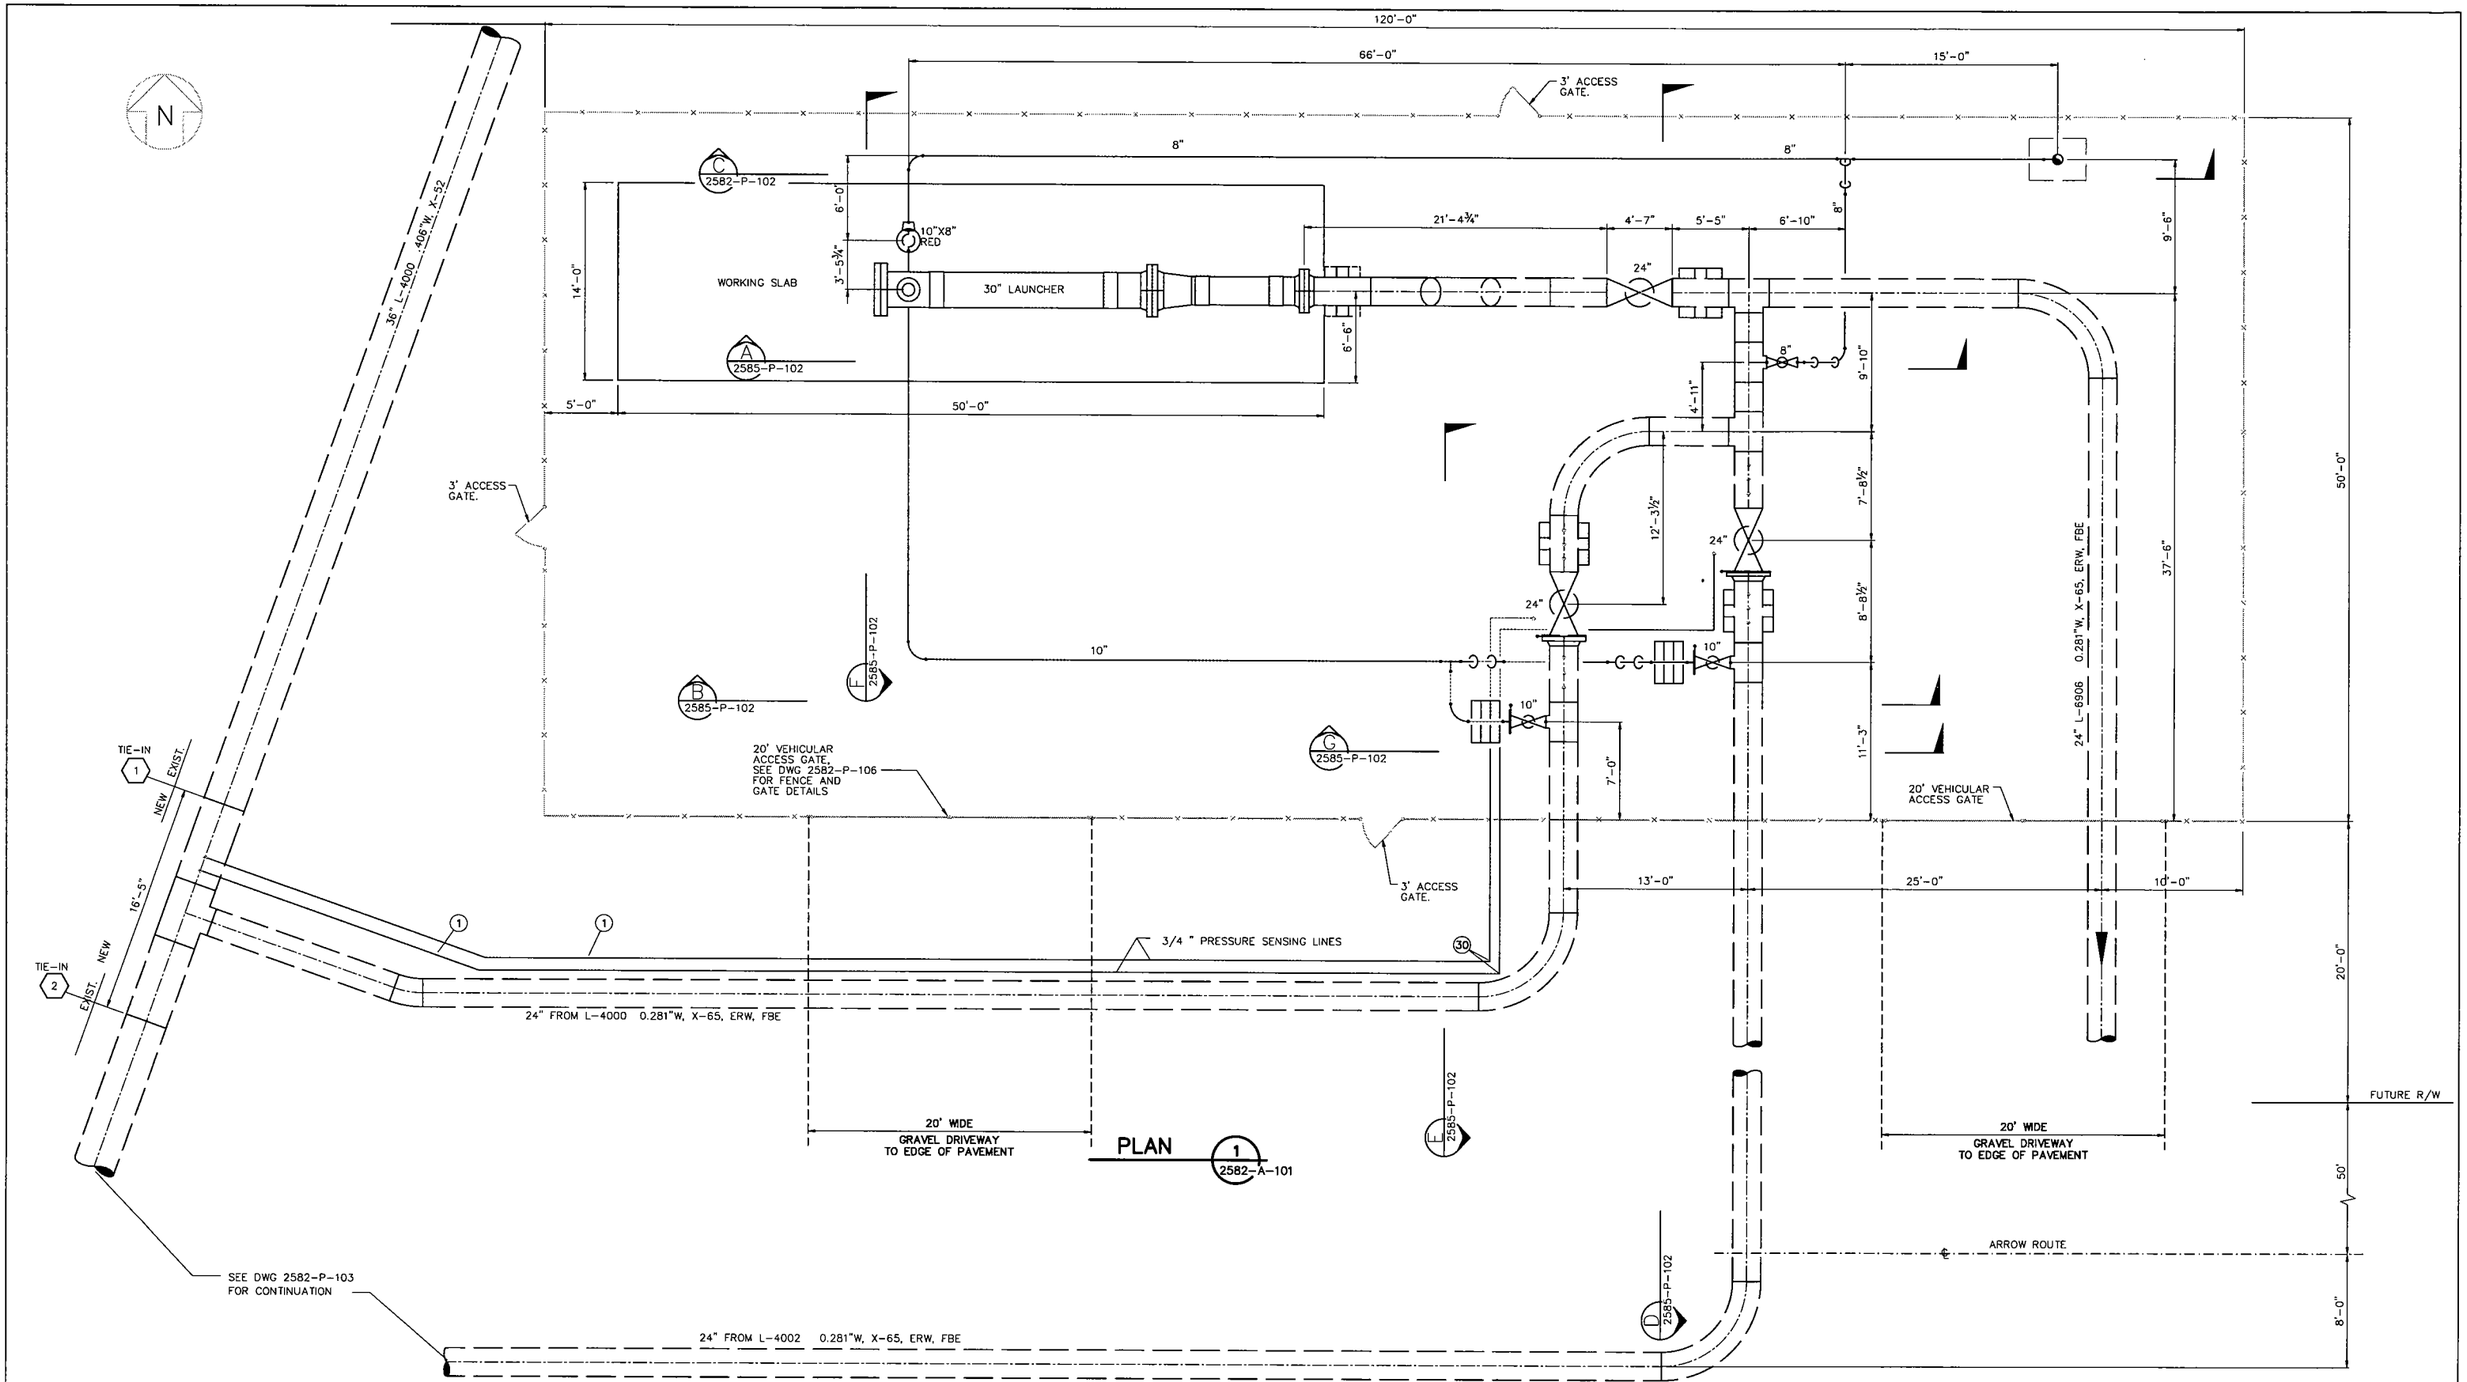

BID SET

SPEC SERVICES

SPEC Services, Inc.
17101 Bushard Street
Fountain Valley, CA 92708
(714) 963-8077
K:\2582\DETAILS\2582P101:64

REV. NO.	DATE	09/05/03	DESCRIPTION
A	07/25/03		ISSUED FOR BID

INSTALL MAIN LINE WITH AT LEAST 42" COVER BELOW EXISTING GRADE

COUNTY: SAN BERNARDINO
DISTRICT: EAST
STRIP MAP NO.:
ATLAS NO.:
CATHODICALLY PROTECTED: YES ☒ NO ☐

RETIREMENT
REASON
YEAR C.P. INSTALLED: 2004
OPERATED AT: 20% OR MORE OF SMYS ☒ LESS THAN 20% ☐

PERMIT ISSUED BY: RANCHO CUCAMONGA
PLANNED BY: RGB
REVIEWED BY: RGB
DIST. SUPVR.:

TOTAL FEET INSTALLED ____ ABANDONED & REMOVED ____ PLAN FILE NO. :
ABANDONED IN PLACE ____
PERMIT NO
STAKED ☐
STAKING REQUIRED ☒
NO STAKES NEEDED ☐

DATE MOVED ON JOB ____ DATE MOVED OFF JOB ____ DATE OF OPER ____
CREW FOREMAN ____
COMPANY ____
COMPANY FACILITY: SO CAL. ☒ P.L.S. ☐
TRANSMISSION REGION: PIPELINE
W.O. 95014 ORG. CODE CU

BASE SKETCH BY: TL
CONSTR. SKETCH BY:
COMPL. SKETCH BY:
SHT. ___ OF ___

The Gas Company

Southern California Gas Company
PROJECT AND CONSTRUCTION MANAGEMENT

SO. CALIF. GAS CO. PIPELINE 6906 ETIWANDA VALVE STATION PIPING PLAN

SCALE	DIST.	CLASS	DRAWING NO.	REV.
AS NOTED			2582-P-101	A