REV.	DATE	DESCRIPTION	DWN.	CHK
A	11-7-07	ISSUED FOR RFP	BGG	WHR
B	11-30-07	ISSUED FOR MILESTONE 4	BGG	WHR
C	12-19-07	ISSUED FOR AMENDED SPPE APPLICATION	BGG	WHR
D	06-05-08	ISSUED FOR AFC PERMIT	RAD	WHR
E	8-26-08	ISSUED FOR REVIEW	BGG	JPL
F	8-27-08	ISSUED FOR AFC	BGG	JPL

DIST.	COUNTY	ROUTE	KILOMETER POST TOTAL PROJECT	SHEET NO.	TOTAL SHEETS

REGISTERED ENGINEER – STRUCTURAL

REGISTERED PROFESSIONAL ENGINEER CAMERON D. DUNCAN No. S 4150 EXP.12/31/08 STRUCTURAL STATE OF CALIFORNIA

PLANS APPROVAL DATE

The State of California or its officers or agents shall not be responsible for the accuracy or completeness of electronic copies of this plan sheet.

TRANSYSTEMS
1650 HOTEL CIRCLE NORTH, SUITE 2011
SAN DIEGO, CA. 92108

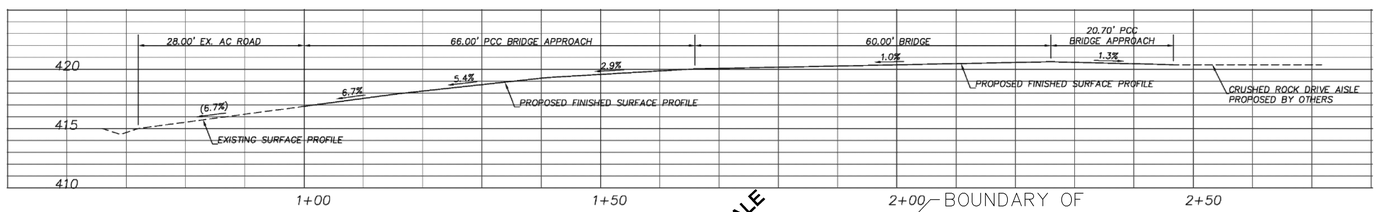

PROFILE AT STA. 1+00 – 2+46.65
HORZ. SCALE: 1"=10'
VERT. SCALE: 1"=10'

NOT TO SCALE

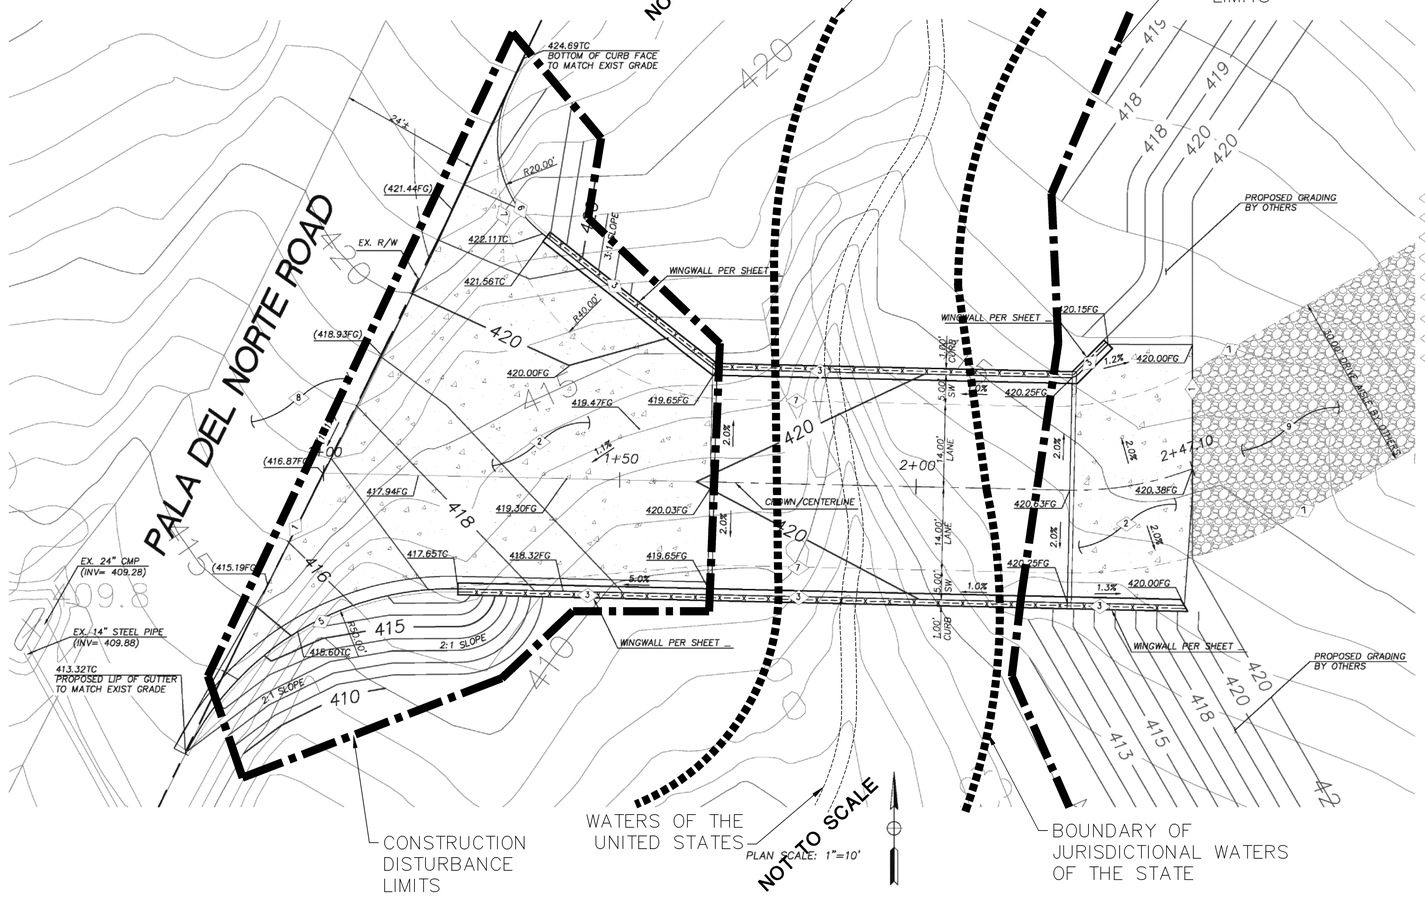

LEGEND

1. EDGE OF PROPOSED PAVEMENT
2. CONCRETE APPROACH SLAB*
3. WINGWALL W/ CURB AND GUARD RAIL PER SHEET _
4. NOT USED
5. A2-6 CURB & GUTTER PER STANDARD PLAN A87A
6. A1-6 CURB PER STANDARD PLAN A87A
7. EDGE OF TRAVELED WAY (ETW)
8. EXISTING PAVEMENT TO REMAIN
9. CRUSHED ROCK DRIVE AISLE BY OTHERS

RIGHT OF WAY LINE
EXISTING CONTOUR — 409 —
PROPOSED CONTOUR — 409 —

*PAVEMENT SECTION PER GEOTECHNICAL REPORT UPDATE, RECOMMEND 10"PCC/12"AB OR BETTER

ABBREVIATIONS

ETW	EDGE OF TRAVELED WAY
EXIST	EXISTING
FG	FINISHED GRADE
INV	INVERT ELEVATION
R/W	RIGHT OF WAY
SW	SIDEWALK
TC	TOP OF CURB

NOTES:

1. FOR COMPLETE RIGHT OF WAY AND ACCURATE ACCESS DATA SEE RIGHT OF WAY RECORD MAPS AT DISTRICT OFFICE.
2. ELEVATIONS ARE BASED ON _____
3. BEARINGS AND DISTANCES ARE BASED ON _____

90% DESIGN – NOT FOR CONSTRUCTION

1/04/08

STANDARD DRAWING

RELEASE DATE	DESIGN	BY	J.G.	CHECKED	C.D.D.	RELEASED BY
	DETAILS	BY	D.G.	CHECKED	C.D.D.	
FILE NO.	SUBMITTED	BY	–	DRAWING DATE	–	OFFICE CHIEF

DS OSD 2147A (METRIC) (REV. 2/25/97)

FOR REDUCED PLANS ORIGINAL SCALE IS IN INCHES 0 10 20 30 40

CU
EA

BRIDGE NO.

KILOMETER POST

ORANGE GROVE PRIVATE BRIDGE

DISREGARD PRINTS BEARING EARLIER REVISION DATES

REVISION DATES (PRELIMINARY STAGE ONLY) SHEET OF

Sealed Only When Signed in Blue Ink

Sega®
Engineers – Architects – Technicians
Design – Construction – Field Service
16041 Foster
P.O. Box 1000
Stilwell, Kansas 66085-1000

ORANGE GROVE ENERGY L.P.
Schaumburg, IL

ORANGE GROVE POWER PLANT

BRIDGE PLAN

DESIGN BY: M. BLAKE	CHECKED BY: B. ROMINES
DRAWN BY: B. GASPERS	DATE: 11-6-07
CLIENT I.D. ICC00101	SEGA PROJECT NO. 07-201

CADD FILE NAME: 07201-C350.dwg

DRAWING NO. C350 REV. F

N:\2007\07201\dwgs\ce\07201-C350.dwg 8/27/08 8:47am bgaspers