N
W
E
S

Pala Del Norte Rd.

Existing Storage Area

Existing Pala Substation

Successful First Nest Site

Incidental Sighting

Potential Second Nest Site

State Route 76

Former Mine Pits (Ponds)

Jamie's Lane

Former Dairy Farm

San Luis Rey River

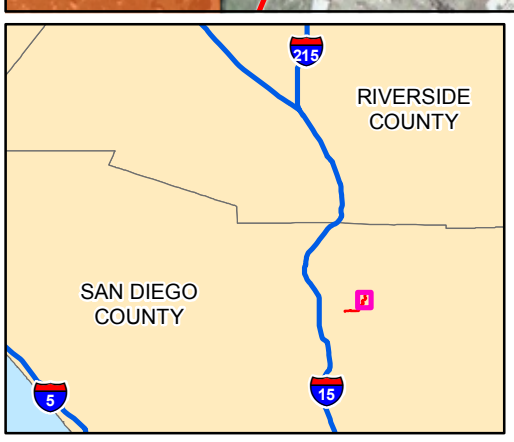

Proposed Gas Line
Survey Area
Proposed Underground Electrical Transmission Line
Coastal California Gnatcatcher Critical Habitat
Site Boundary

Source:
USGS Topographical Quardrangles: Pala, Bonsall.
Aerial Imagery ESRI_Imagery_World_2D
Critical Habitat data from USFWS December 2007

1 " equals 400 '

200 100 0 200 400 600 800 1,000 Feet

Exhibit 33-1

Map: 1

Survey Area for Coastal California Gnatcatcher

Orange Grove Project

San Diego County

TRC

G:\Orange_Grove-125158\MXD\Gnatcatcher Survey.mxd

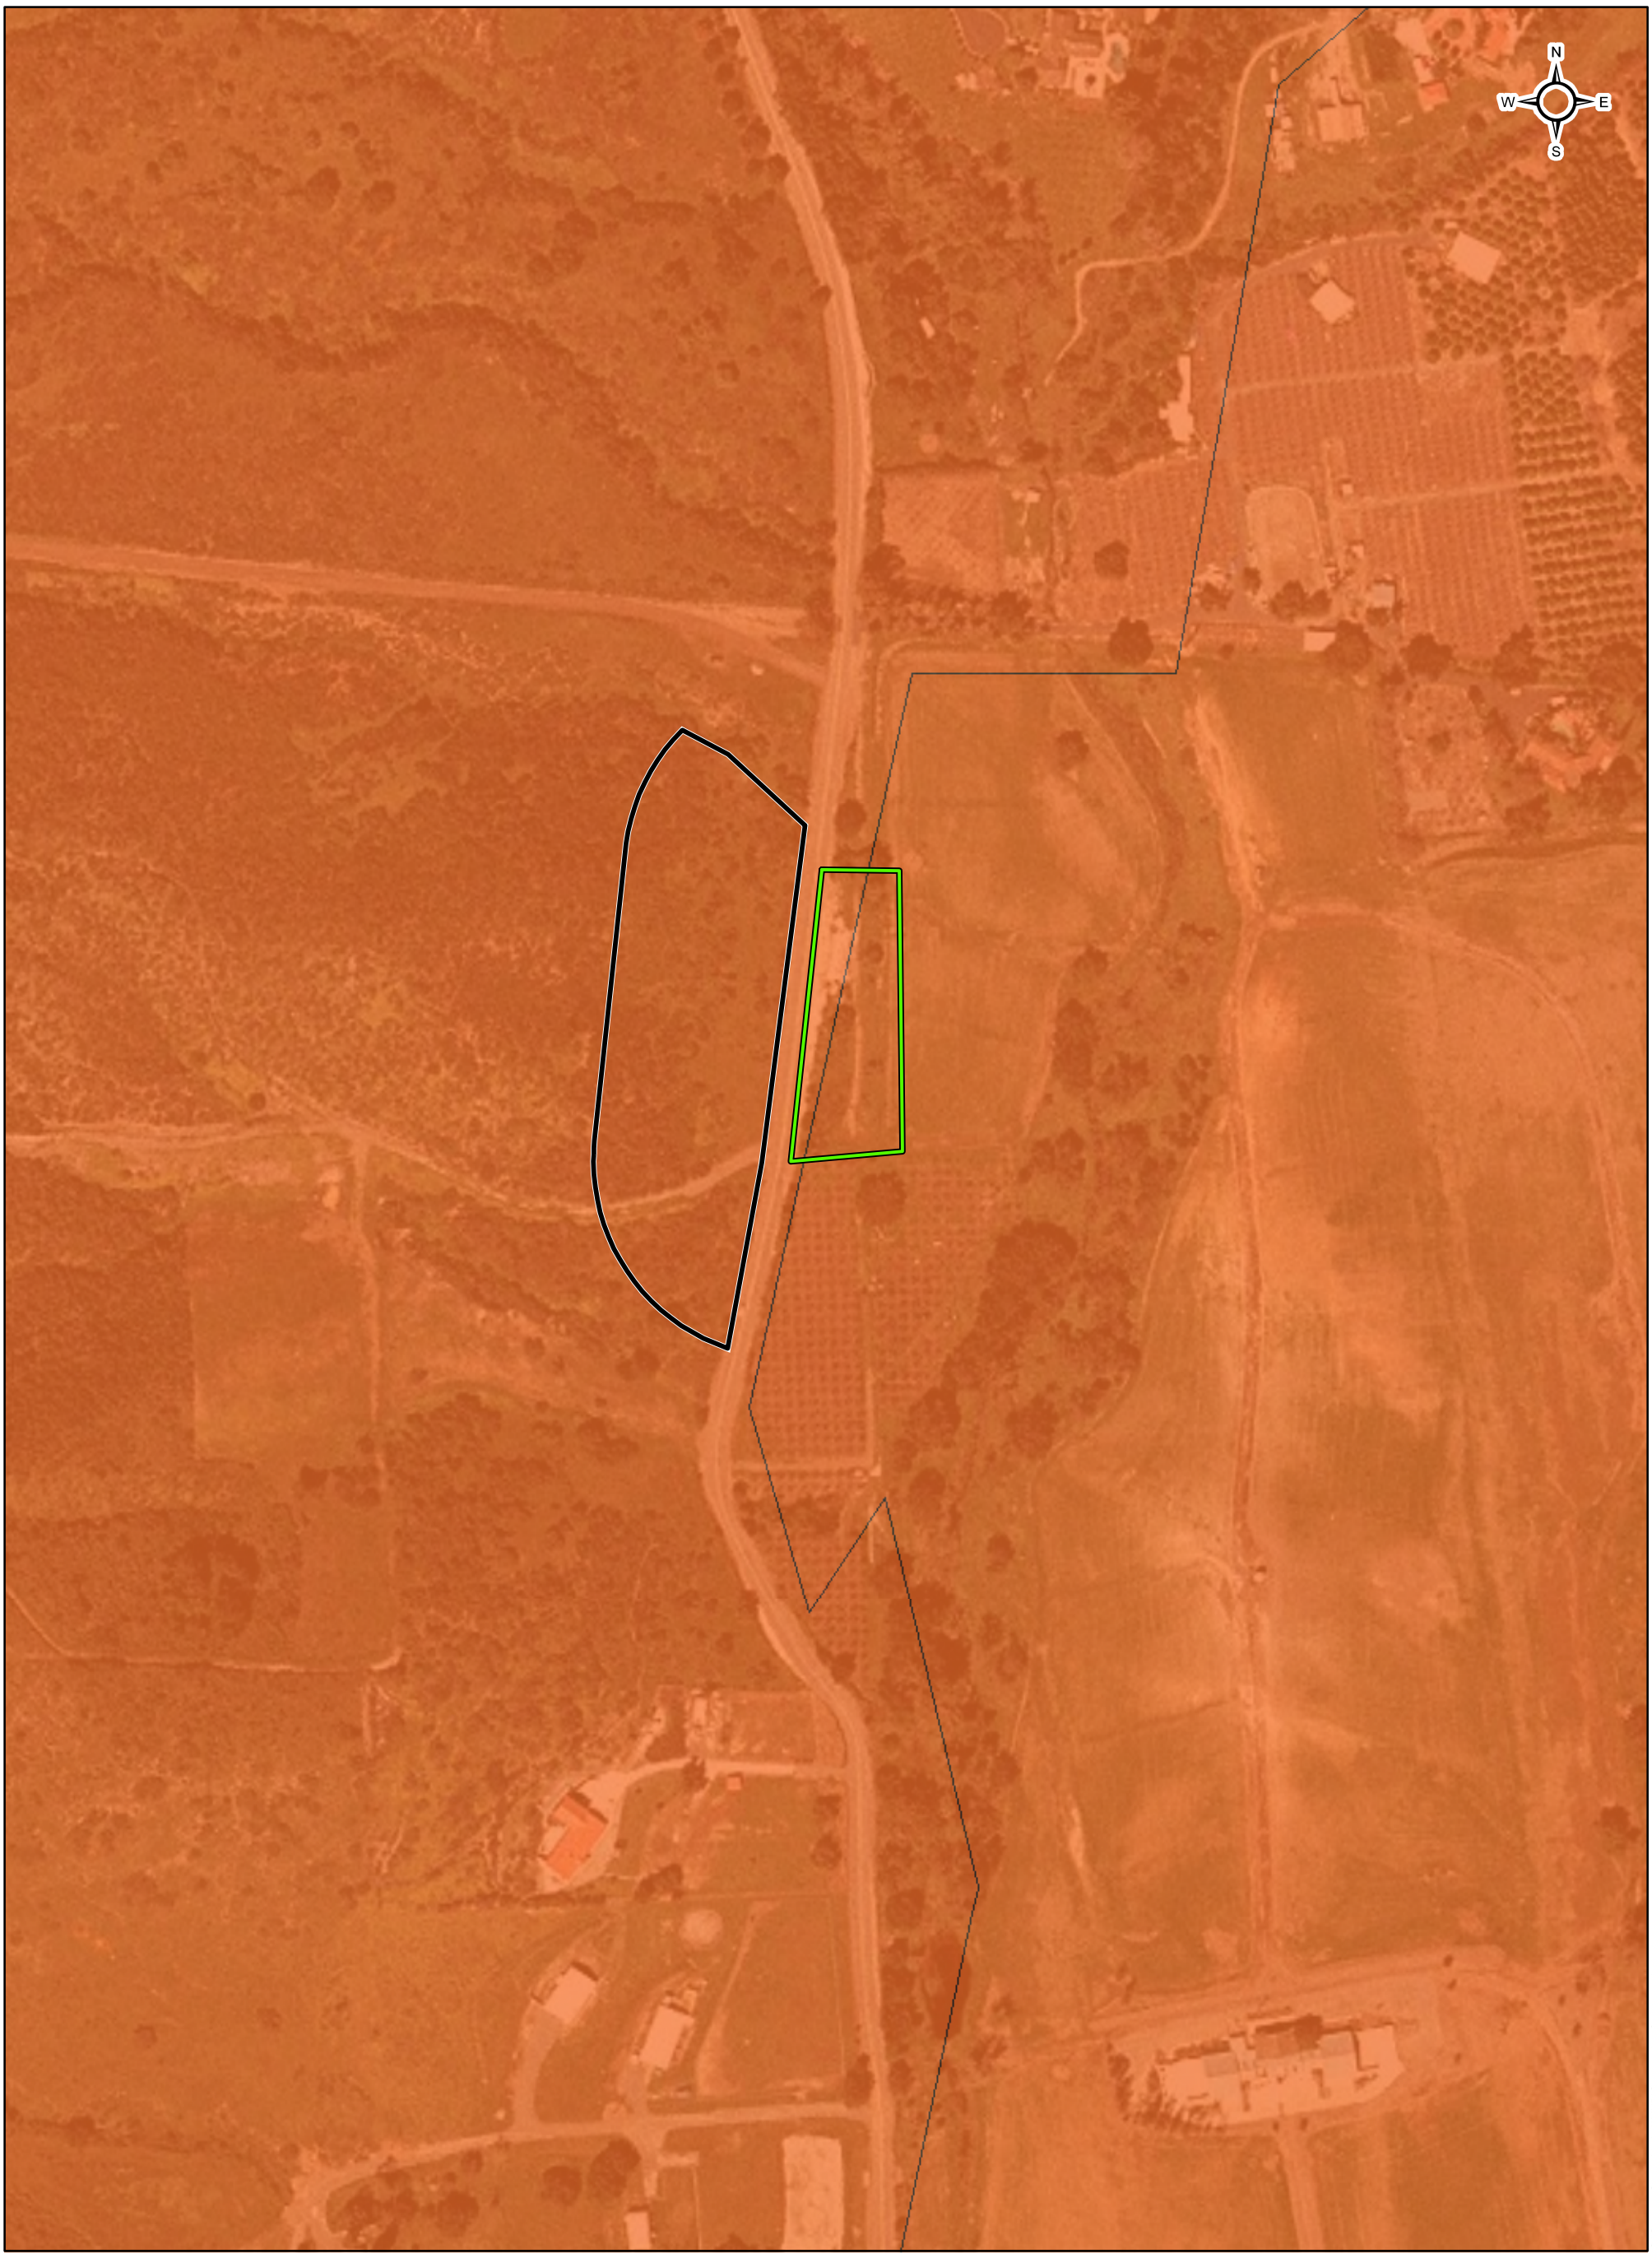

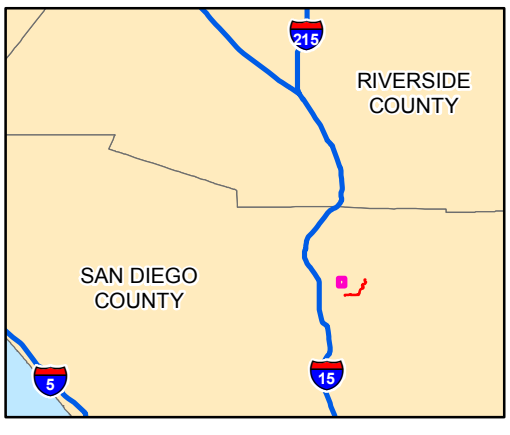

Proposed Gas Line
Survey Area
Proposed Underground Electrical Transmission Line
Coastal California Gnatcatcher Critical Habitat
Site Boundary
Hydrant Turnaround Parcel

Source:
USGS Topographical Quardrangles: Pala, Bonsall.
Aerial Imagery ESRI_Imagery_World_2D
Critical Habitat data from USFWS December 2007

1 " equals 200 '

200 100 0 200 400 600 Feet

Exhibit 33-1

Map: 2

Survey Area for Coastal California Gnatcatcher

Orange Grove Project

San Diego County

TRC

G:\Orange_Grove-125158\MXD\Gnatcatcher Survey.mxd