LEGEND

- Proposed Electric Transmission Line
- Proposed Gas Pipeline Lateral
- Proposed Water Pipeline Lateral
- Existing Gas Transmission Pipeline
- Existing Water Main

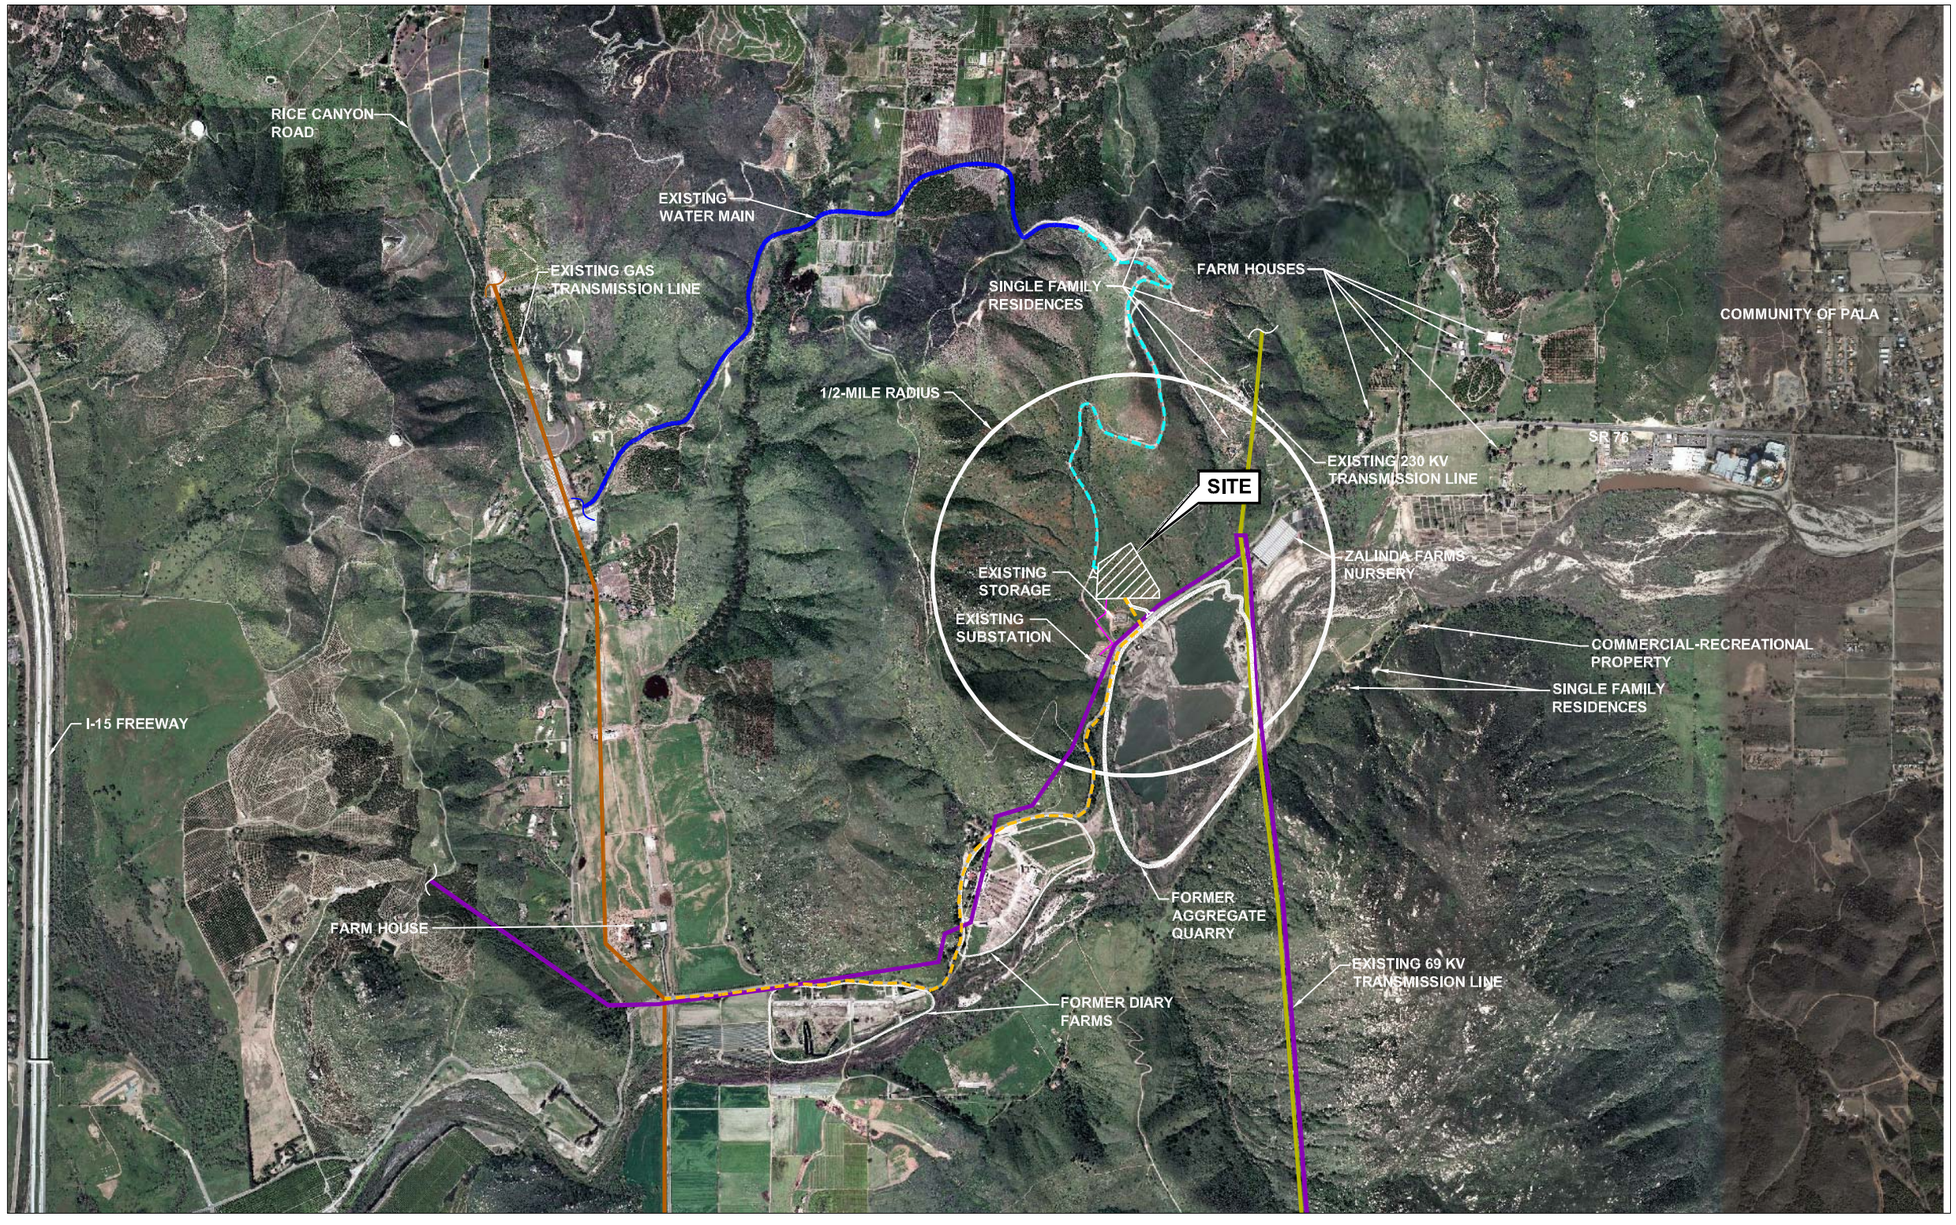

N

SOURCE:

Google Earth Professional, 2005.

0 1/4 1/2 3/4 1 MILE

SCALE 1:24,000

TRC

PROJECT: 29031902

FACILITY:

ORANGE GROVE PROJECT
SAN DIEGO COUNTY, CALIFORNIA

PROJECT AREA

FIGURE 6.13-11

MS=1;1 L:\Graphics\ProjectsByNumber\29-xxxx\29-0319\290319 Project Area.dwg Jul 06, 2007 - 10:00am RCollins