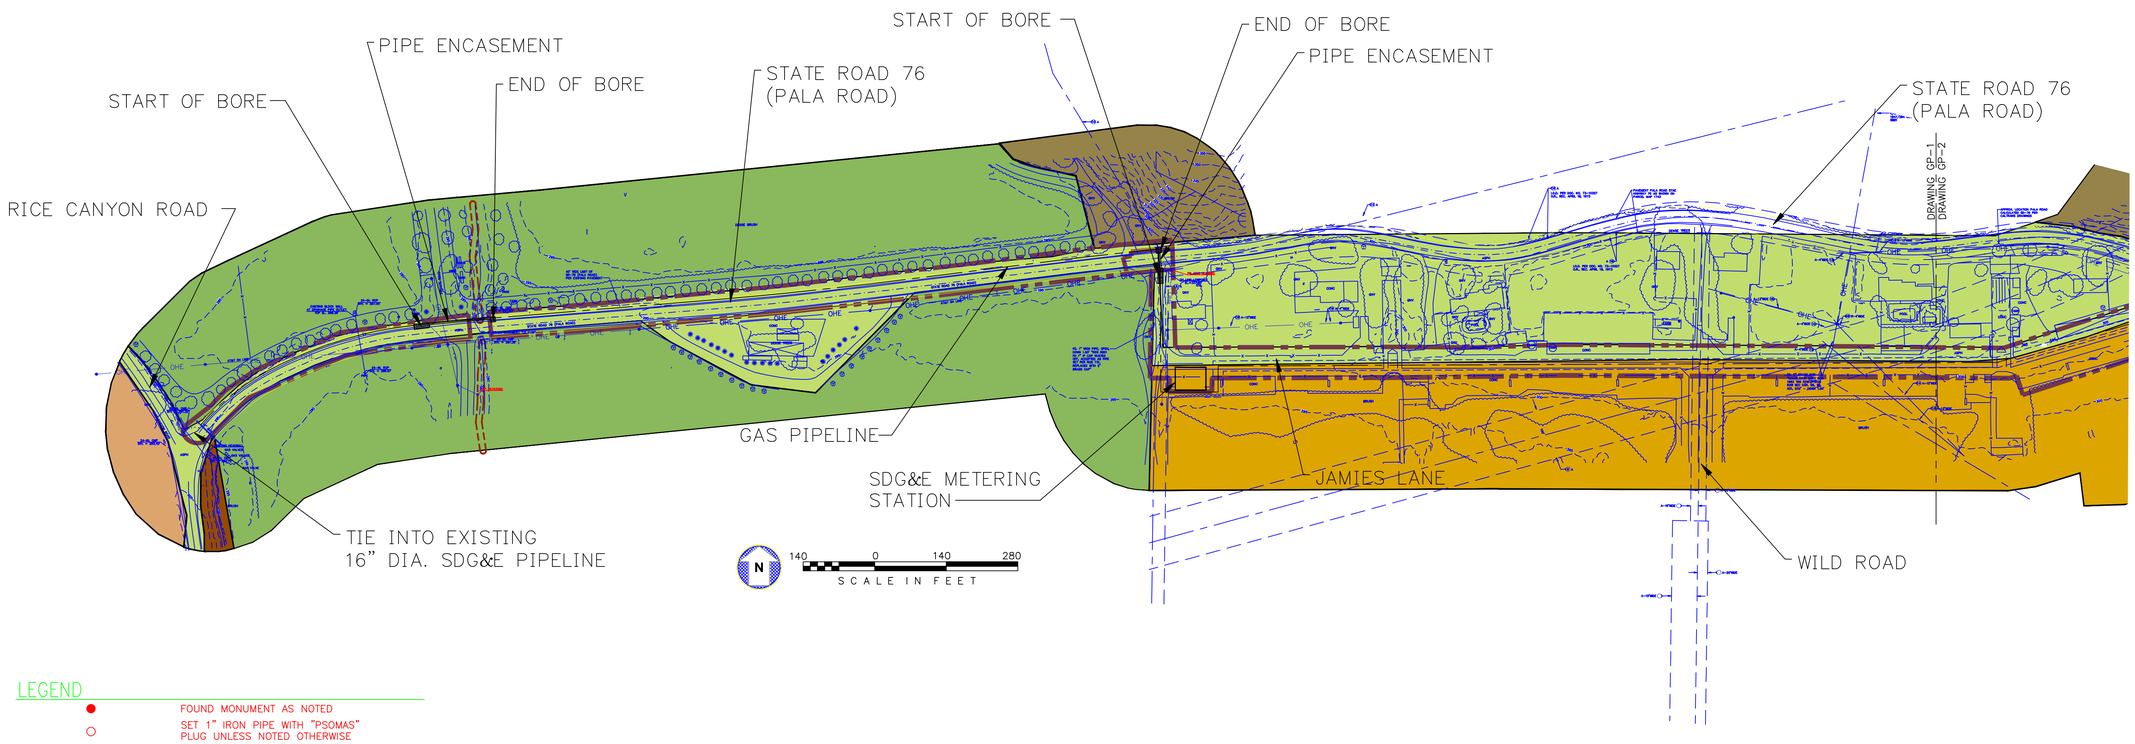

LEGEND

- FOUND MONUMENT AS NOTED
- SET 1" IRON PIPE WITH "PSOMAS" PLUG UNLESS NOTED OTHERWISE
- PROPERTY LINE
- 400 EXISTING CONTOUR
- PROPOSED GAS LINE
- PROPOSED UNDERGROUND ELECTRICAL
- EXISTING ELECTRIC LINE
- EXISTING TELEPHONE (COMMUNICATIONS) LINE
- PROPOSED RCP STORMWATER PIPE
- EXISTING T&D LINE
- EXISTING FENCE
- EXISTING ROAD
- PROPOSED FENCE
- PARCEL LINE
- DRAINAGE PATH (FLOWLINE)
- EXISTING ORCHARD LINE
- GAS PIPE CENTERLINE
- AGRICULTURE
- DIEGAN COASTAL SAGE SCRUB
- DISTURBED
- NON NATIVE GRASSLAND
- OPEN COAST LIVE OAK WOODLAND
- ORCHARD
- SOUTHERN COTTONWOOD WILLOW RIPARIAN FOREST
- SOUTHERN RIPARIAN FOREST
- URBAN DEVELOPED
- LIMIT OF DISTURBANCE
- BOUNDARY OF JURISDICTIONAL WATERS OF THE STATE OF CALIFORNIA

REV.	DATE	DESCRIPTION	DWN	CHK
0	8-1-08	ISSUED FOR HLP	BGG	JPL
1	8-27-08	ISSUED FOR AFC PREMIT	BGG	JPL

Sealed Only When Signed in Blue Ink

Sega ®
Engineers – Architects – Technicians
Design – Construction – Field Service

16041 Foster
P.O. Box 1000
Stilwell, Kansas 66085-1000

ORANGE GROVE ENERGY L.P.
Schaumburg, IL

ORANGE GROVE POWER PLANT

VEGETATION IMPACT MAP

DESIGN BY:	CHECKED BY:
J. LANGEL	J. LANGEL
DRAWN BY:	DATE:
B. GASPERS	7-3-08
CLIENT I.D.	SEGA PROJECT NO.
ICC00101	07-098

CADD FILE NAME: 07098-GP-C800.dwg

DRAWING NO.	REV.
GP-1	1

N:\2007\07098\dwgs\ce\07098-GP-C800.dwg

N:\2007\07098\dwgs\ce\07098-GP-C800.dwg 8/27/08 1:05pm bgaspers

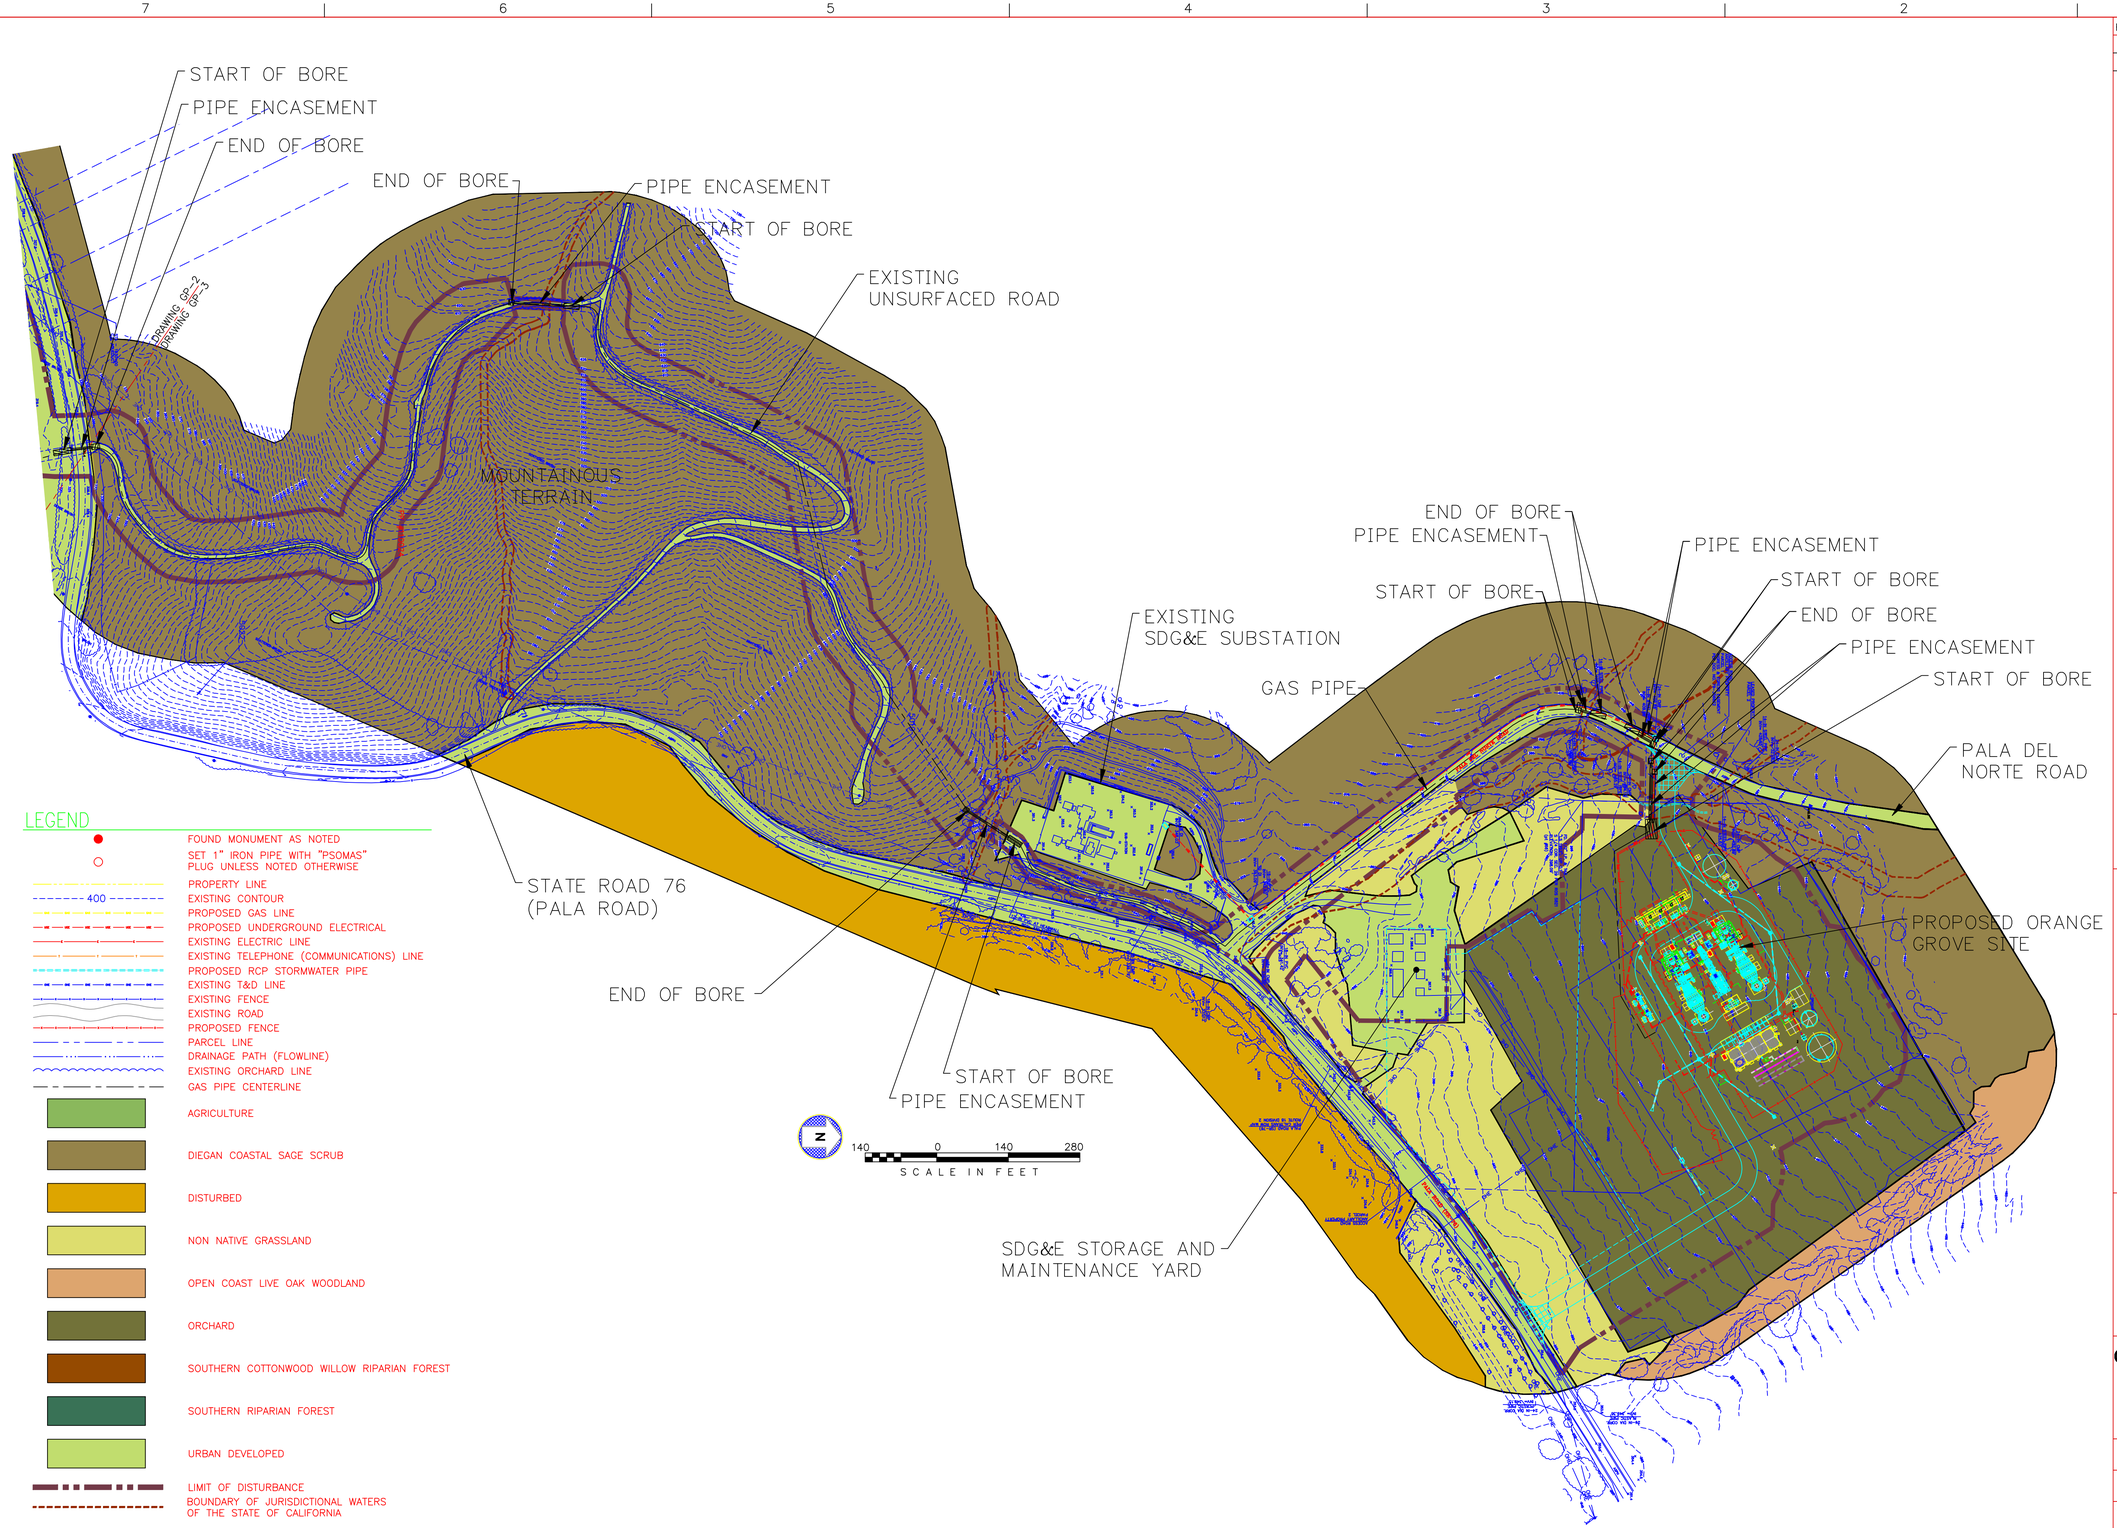

LEGEND

- FOUND MONUMENT AS NOTED
- SET 1" IRON PIPE WITH "PSOMAS" PLUG UNLESS NOTED OTHERWISE
- PROPERTY LINE
- 400 EXISTING CONTOUR
- PROPOSED GAS LINE
- PROPOSED UNDERGROUND ELECTRICAL
- EXISTING ELECTRIC LINE
- EXISTING TELEPHONE (COMMUNICATIONS) LINE
- PROPOSED RCP STORMWATER PIPE
- EXISTING T&D LINE
- EXISTING FENCE
- EXISTING ROAD
- PROPOSED FENCE
- PARCEL LINE
- DRAINAGE PATH (FLOWLINE)
- EXISTING ORCHARD LINE
- GAS PIPE CENTERLINE
- AGRICULTURE
- DIEGAN COASTAL SAGE SCRUB
- DISTURBED
- NON NATIVE GRASSLAND
- OPEN COAST LIVE OAK WOODLAND
- ORCHARD
- SOUTHERN COTTONWOOD WILLOW RIPARIAN FOREST
- SOUTHERN RIPARIAN FOREST
- URBAN DEVELOPED
- LIMIT OF DISTURBANCE
- BOUNDARY OF JURISDICTIONAL WATERS OF THE STATE OF CALIFORNIA

REV.	DATE	DESCRIPTION	DWN	CHK
0	8-1-08	ISSUED FOR HLP	BGG	JPL
1	8-27-08	ISSUED FOR AFC PREMIT	BGG	JPL

Sealed Only When Signed in Blue Ink

Sega ®
Engineers – Architects – Technicians
Design – Construction – Field Service

16041 Foster
P.O. Box 1000
Stilwell, Kansas 66085–1000

ORANGE GROVE ENERGY L.P.
Schaumburg, IL

EXHIBIT 28-1

ORANGE GROVE POWER PLANT

VEGETATION IMPACT MAP

DESIGN BY:	CHECKED BY:
J. LANGEL	J. LANGEL
DRAWN BY:	DATE:
B. GASPERS	7-3-08
CLIENT I.D.	SEGA PROJECT NO.
ICC00101	07-098

CADD FILE NAME: 07098-GP-C802.dwg

DRAWING NO.	REV.
GP-3	1

N:\2007\07098\dwgs\ce\07098-GP-C802.dwg

N:\2007\07098\dwgs\ce\07098-GP-C802.dwg 8/28/08 11:40am bgaspers

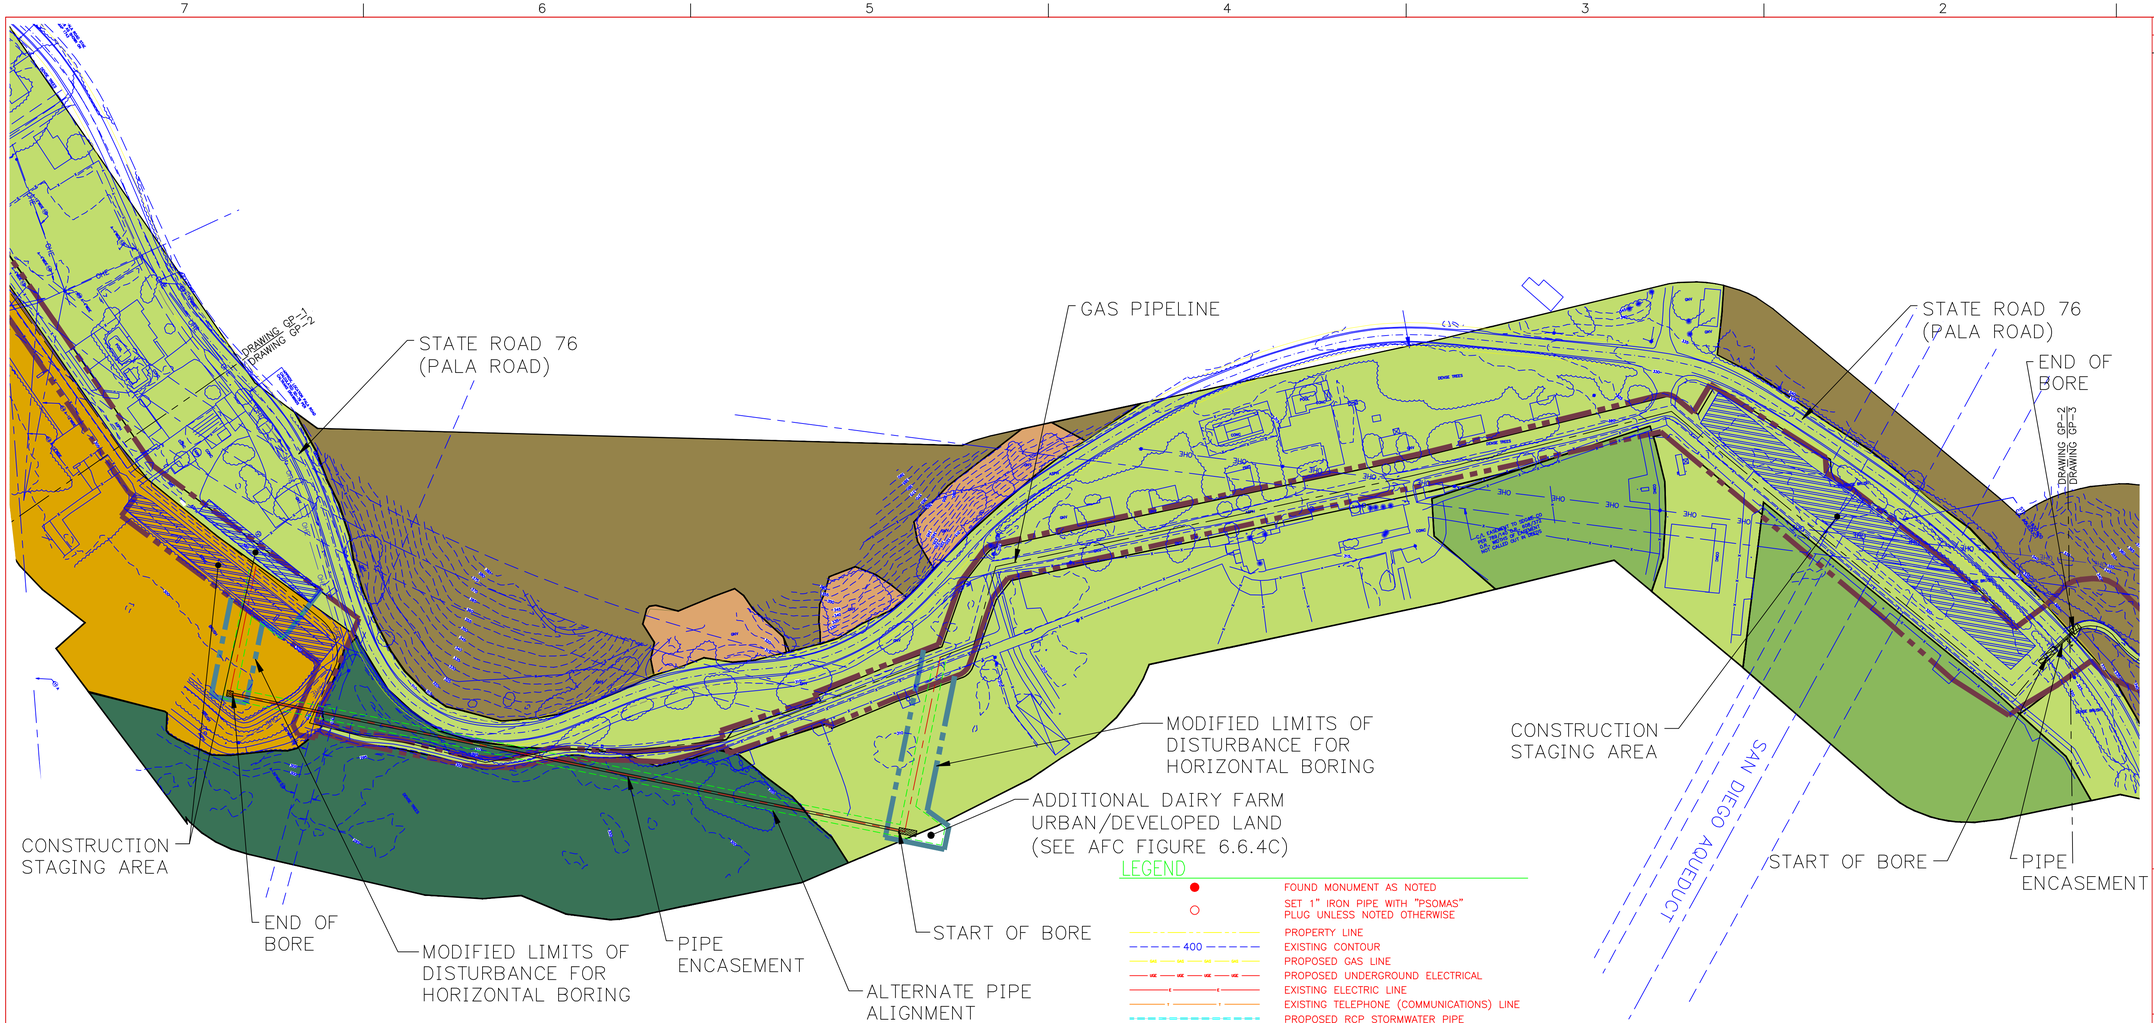

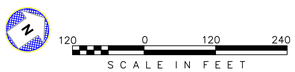

LEGEND

- FOUND MONUMENT AS NOTED
- SET 1" IRON PIPE WITH "PSOMAS" PLUG UNLESS NOTED OTHERWISE
- PROPERTY LINE
- 400 EXISTING CONTOUR
- PROPOSED GAS LINE
- PROPOSED UNDERGROUND ELECTRICAL
- EXISTING ELECTRIC LINE
- EXISTING TELEPHONE (COMMUNICATIONS) LINE
- PROPOSED RCP STORMWATER PIPE
- EXISTING T&D LINE
- EXISTING FENCE
- EXISTING ROAD
- PROPOSED FENCE
- PARCEL LINE
- DRAINAGE PATH (FLOWLINE)
- EXISTING ORCHARD LINE
- GAS PIPE CENTERLINE
- ALTERNATE GAS PIPE CENTERLINE
- AGRICULTURE
- DIEGAN COASTAL SAGE SCRUB
- DISTURBED
- NON NATIVE GRASSLAND
- OPEN COAST LIVE OAK WOODLAND
- ORCHARD
- SOUTHERN COTTONWOOD WILLOW RIPARIAN FOREST
- SOUTHERN RIPARIAN FOREST
- URBAN DEVELOPED
- LIMIT OF DISTURBANCE
- ALTERNATE LIMIT OF DISTURBANCE
- BOUNDARY OF JURISDICTIONAL WATERS OF THE STATE OF CALIFORNIA

REV.	DATE	DESCRIPTION	DWN	CHK
0	8-27-08	ISSUED FOR AFC PERMIT	BGG	JPL

Sealed Only When Signed in Blue Ink

Sega ®
Engineers – Architects – Technicians
Design – Construction – Field Service

16041 Foster
P.O. Box 1000
Stilwell, Kansas 66085-1000

ORANGE GROVE ENERGY L.P.
Schaumburg, IL

EXHIBIT 28-1

ORANGE GROVE POWER PLANT

VEGETATION IMPACT MAP

DESIGN BY:	CHECKED BY:
J. LANGEL	J. LANGEL
DRAWN BY:	DATE:
B. GASPERS	7-3-08
CLIENT I.D.	SEGA PROJECT NO.
ICC00101	07-098

CADD FILE NAME: 07098-GP-C801.dwg

DRAWING NO.	REV.
GP-4	0

N:\2007\07098\dwgs\ce\07098-GP-C803.dwg

N:\2007\07098\dwgs\ce\07098-GP-C803.dwg 8/29/08 10:16am bgaspers